SR 9/I-95 AT LANTANA ROAD

Project Development and Environment (PD&E) Study

Financial Project Identification (FPID) Number: 413258-1-22-02

Efficient Transportation Decision Making (ETDM) Number: 14338

Proposed Typical Sections

Build Alternative 2

Diverging Diamond Interchange (DDI)

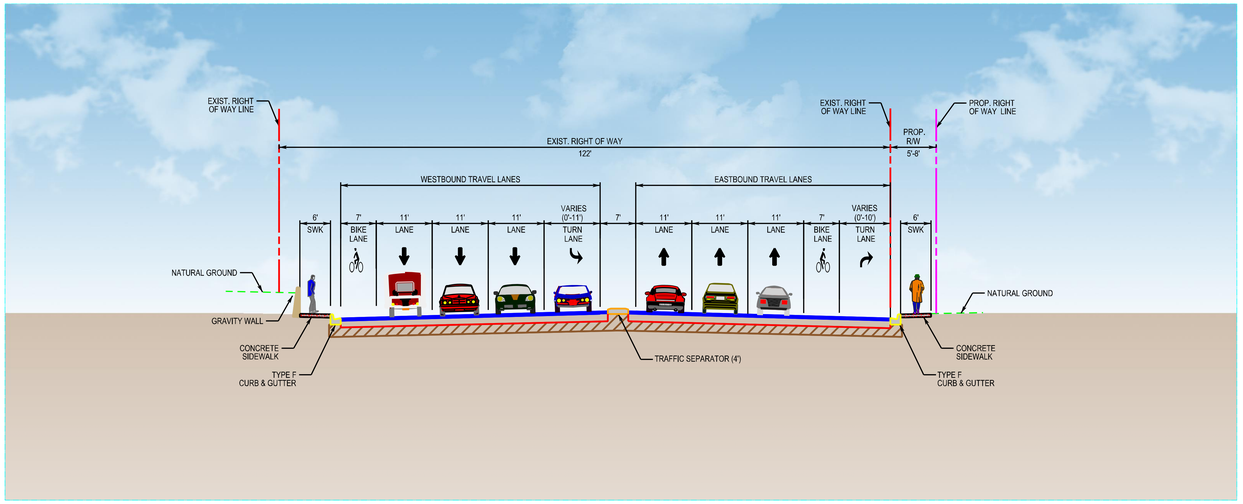

Lantana Road from High Ridge Road to Sunset Road

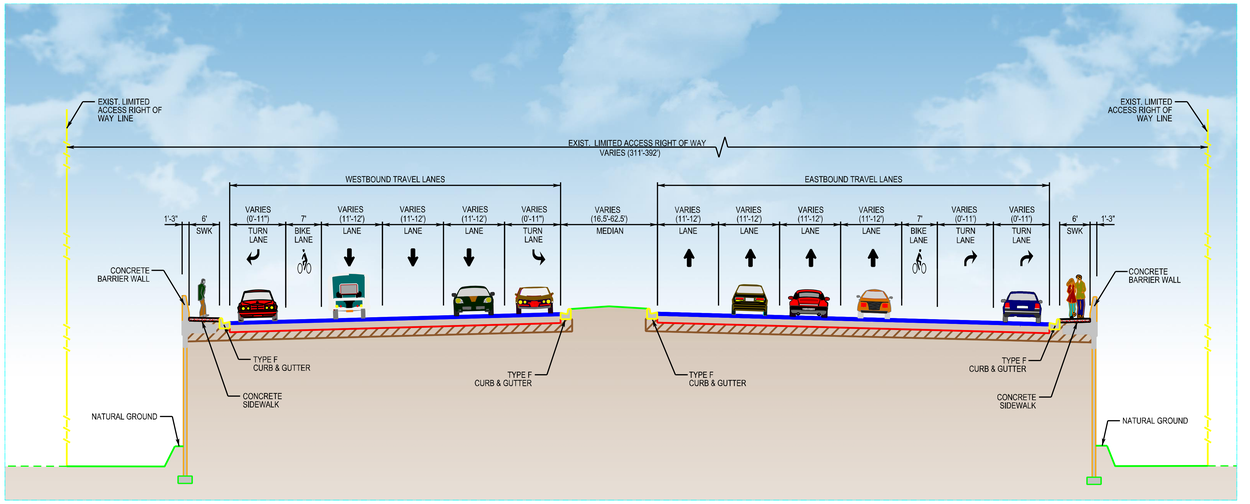

Lantana Road from Sunset Road to SR 9/I-95

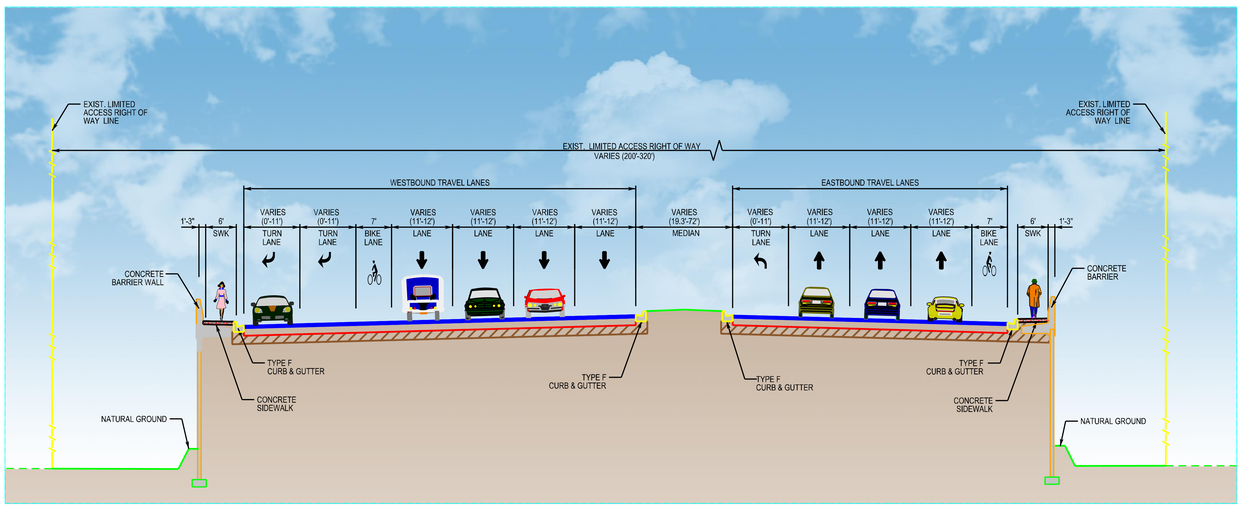

Lantana Road from SR 9/I-95 to Shopping Center Drive

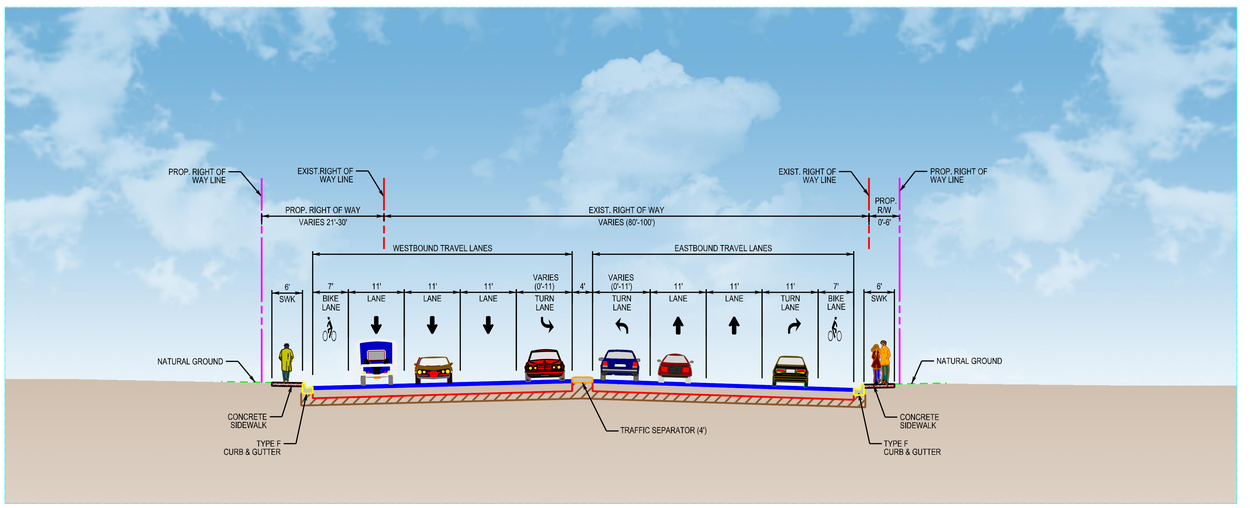

Lantana Road from Shopping Center Drive to Andrew Redding Road