Access Management

Existing Conditions

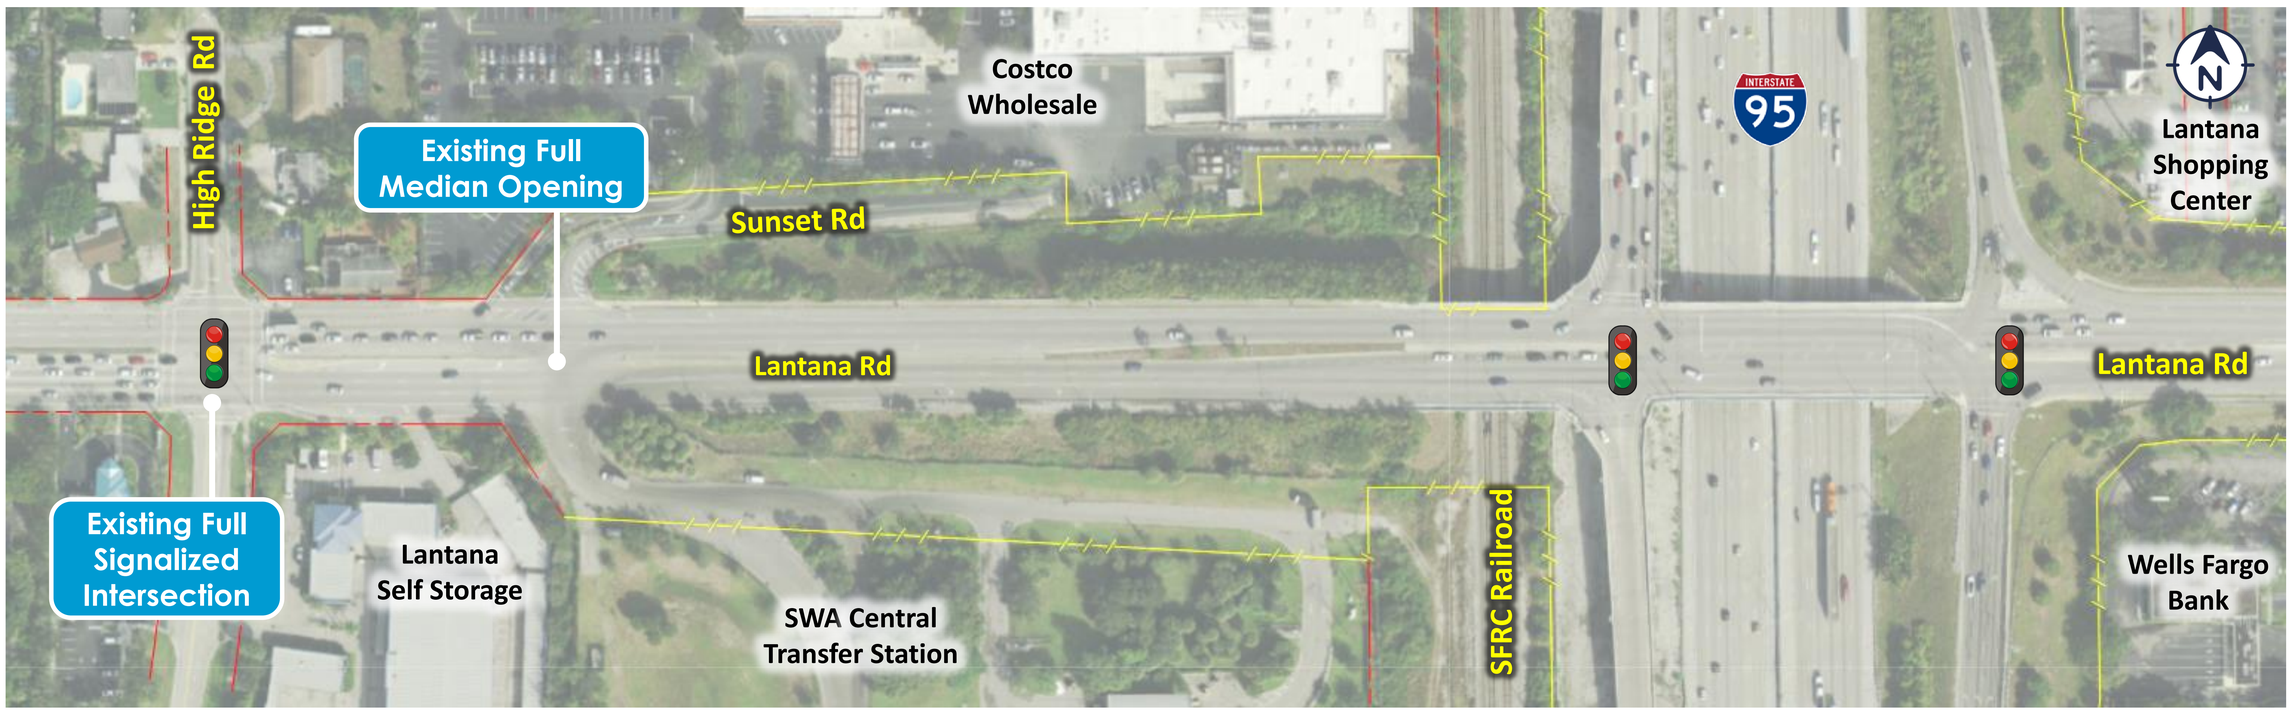
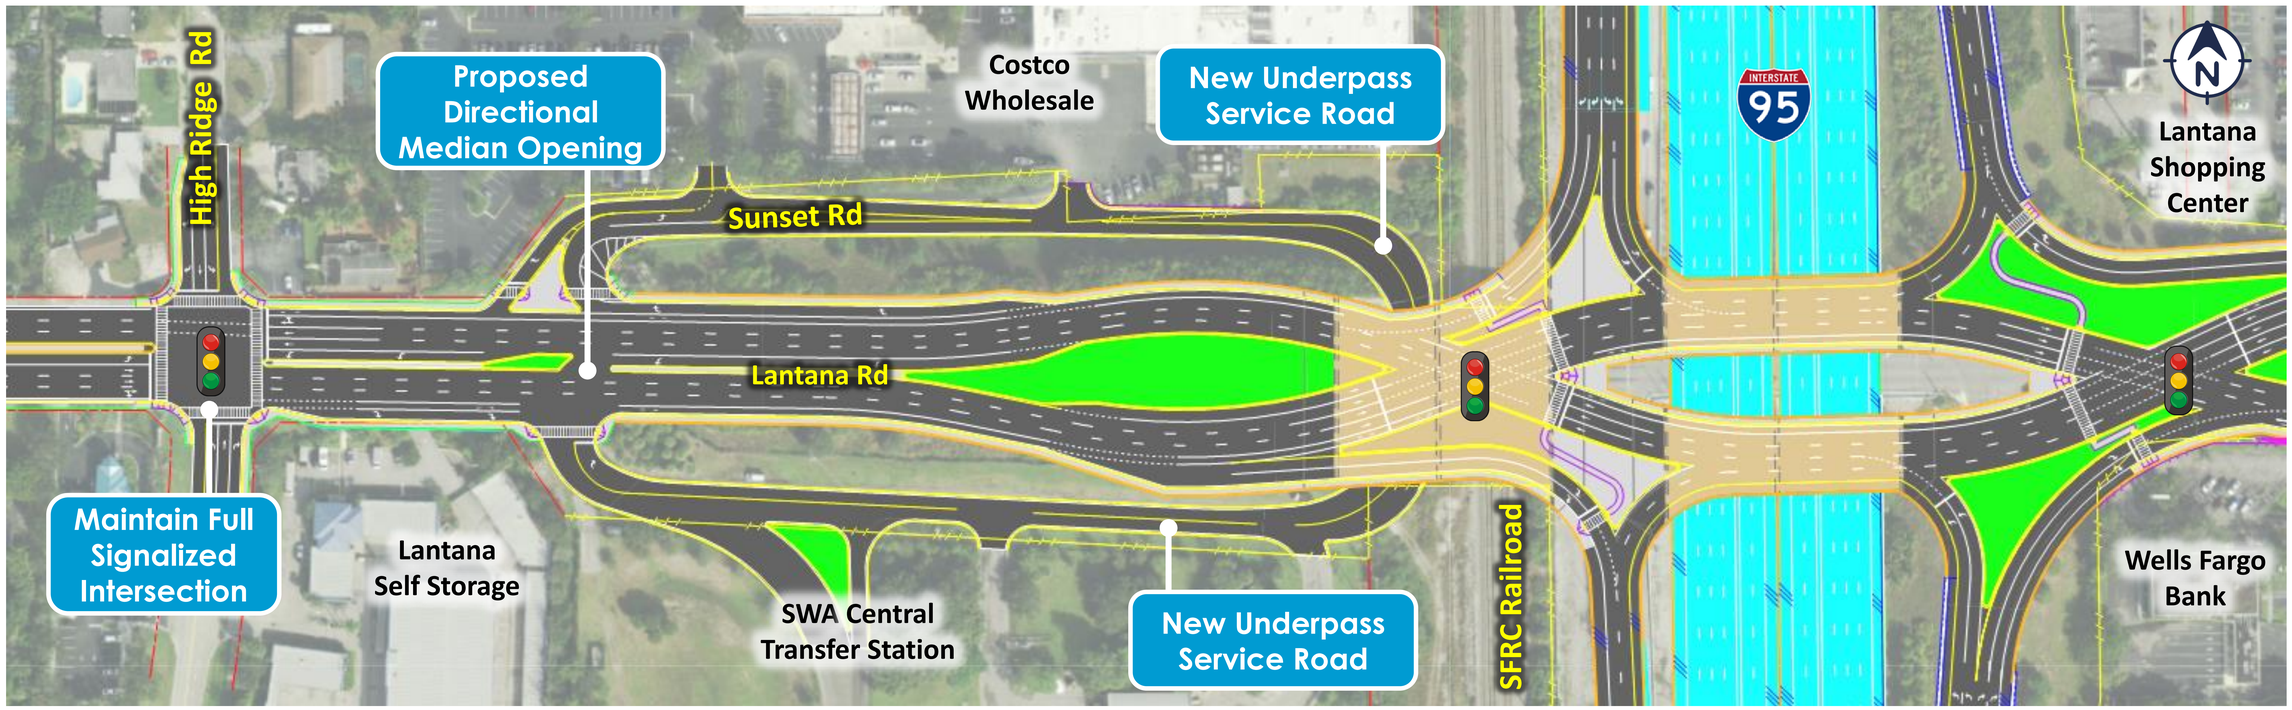
Recommended Improvements