2045 Future Intersection Level of Service

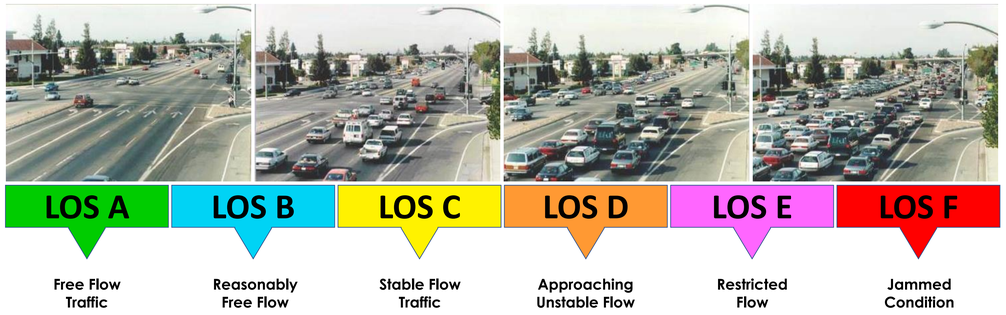

Level of Service (LOS)

- A standard measurement, based on vehicle delay and speed.
- Level of service classifications are designated on a scale from A (best condition) to F (Worst Condition).
- FDOT Level of service target is LOS "D" for the 2045 design year conditions.

No-Action Alternative

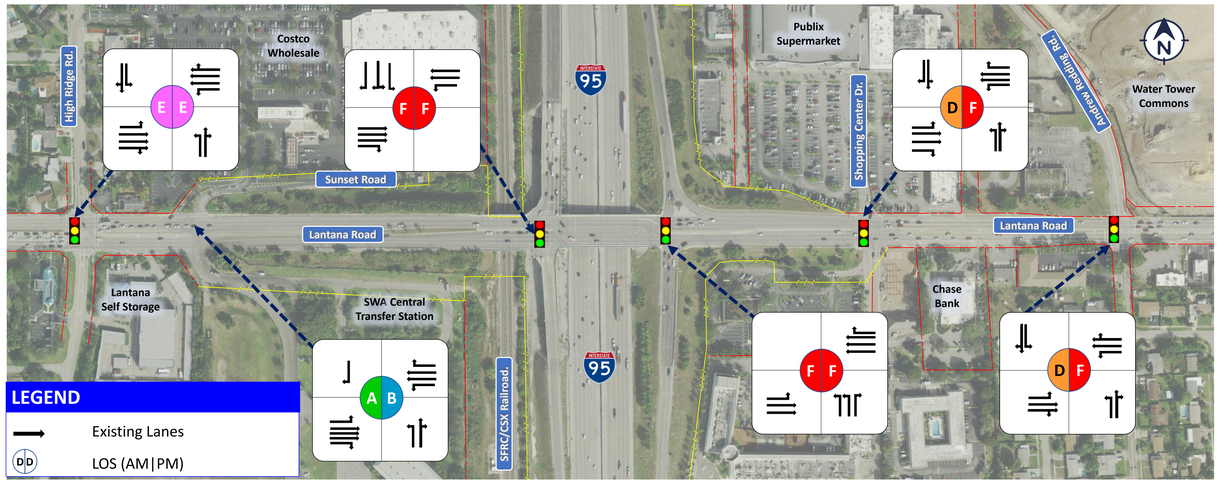

Build Alternative 2 (Preferred Alternative)

(Diverging Diamond Interchange – DDI)

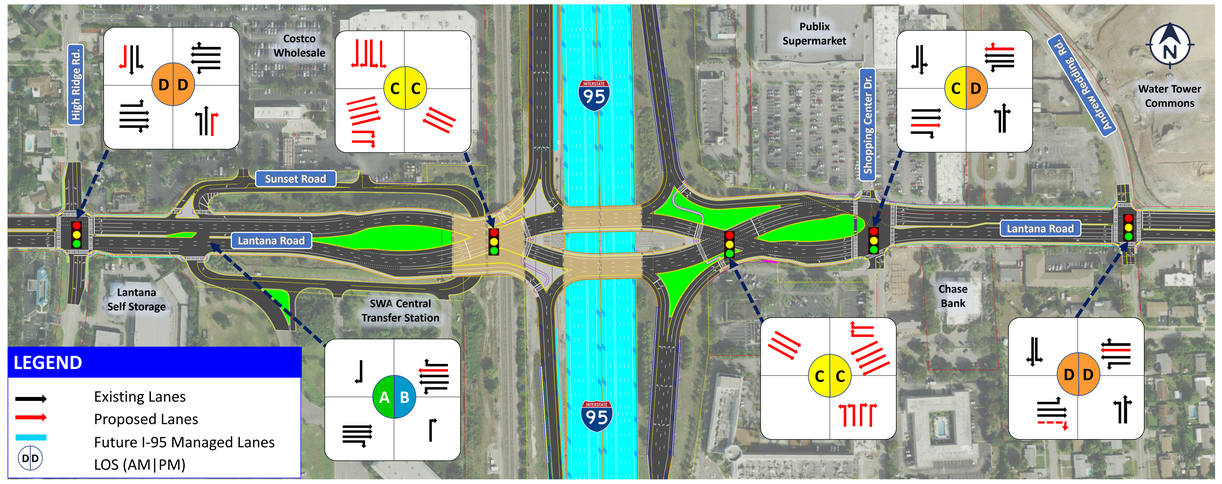

Build Alternative 1

(Tight Urban Diamond Interchange – TUDI)

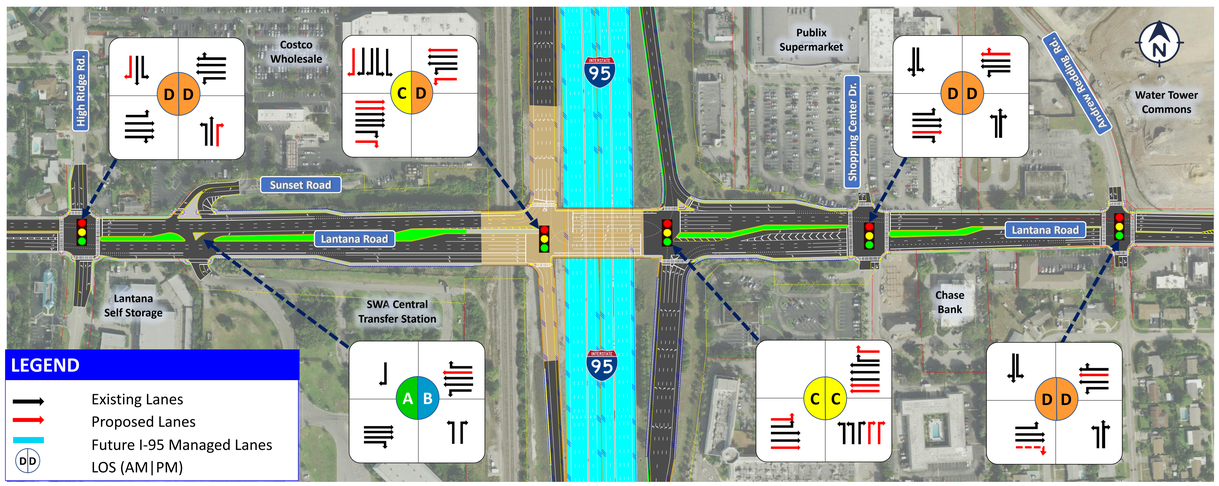

Build Alternative 3
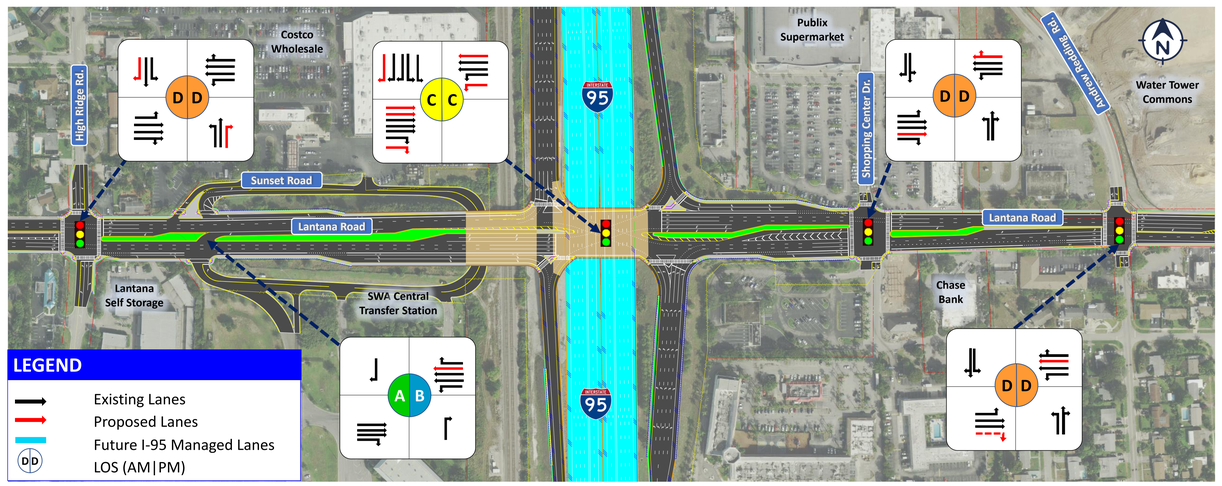
(Single Point Urban Interchange – SPUI)