S.R. 806 / ATLANTIC AVENUE PD&E STUDY

FROM FLORIDA'S TURNPIKE TO JOG ROAD

BEST FIT ALIGNMENT ALTERNATIVE #3A - TRIPLE LEFT TURN LANES

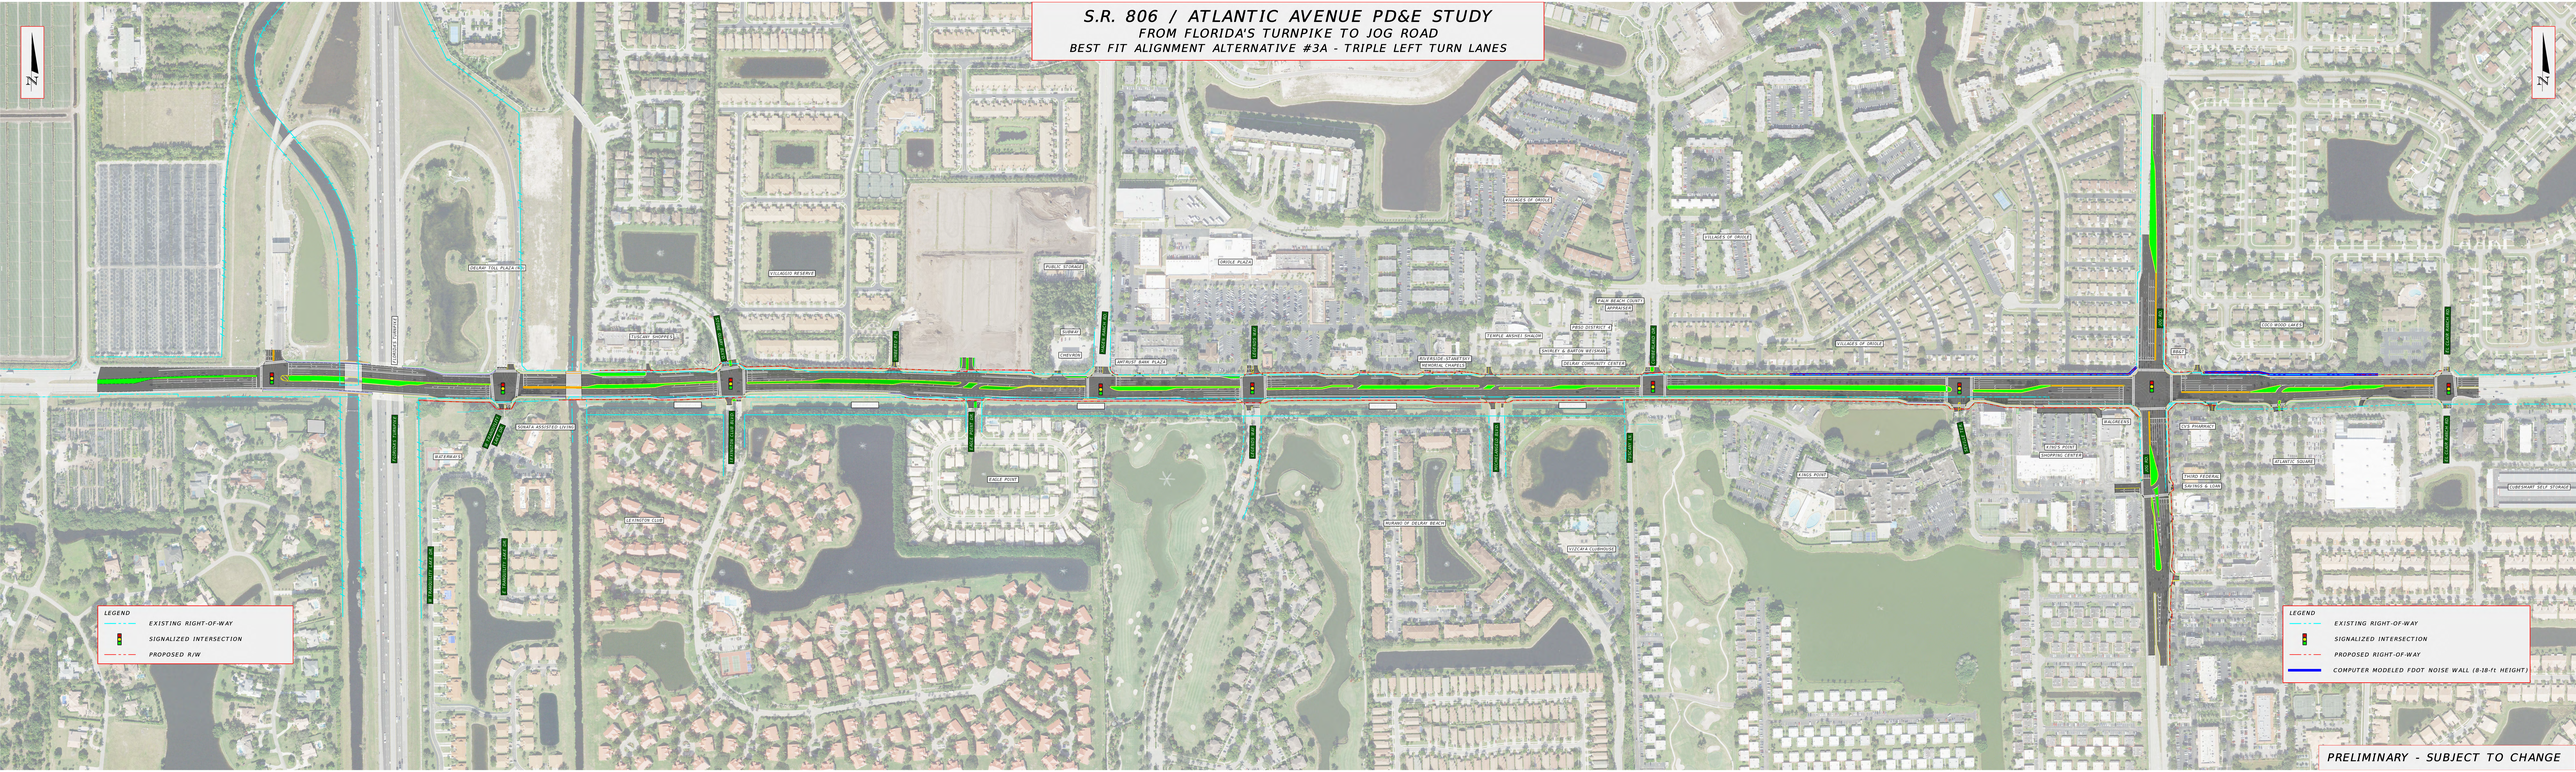

PRELIMINARY - SUBJECT TO CHANGE