Project Development & Environment (PD&E) Study
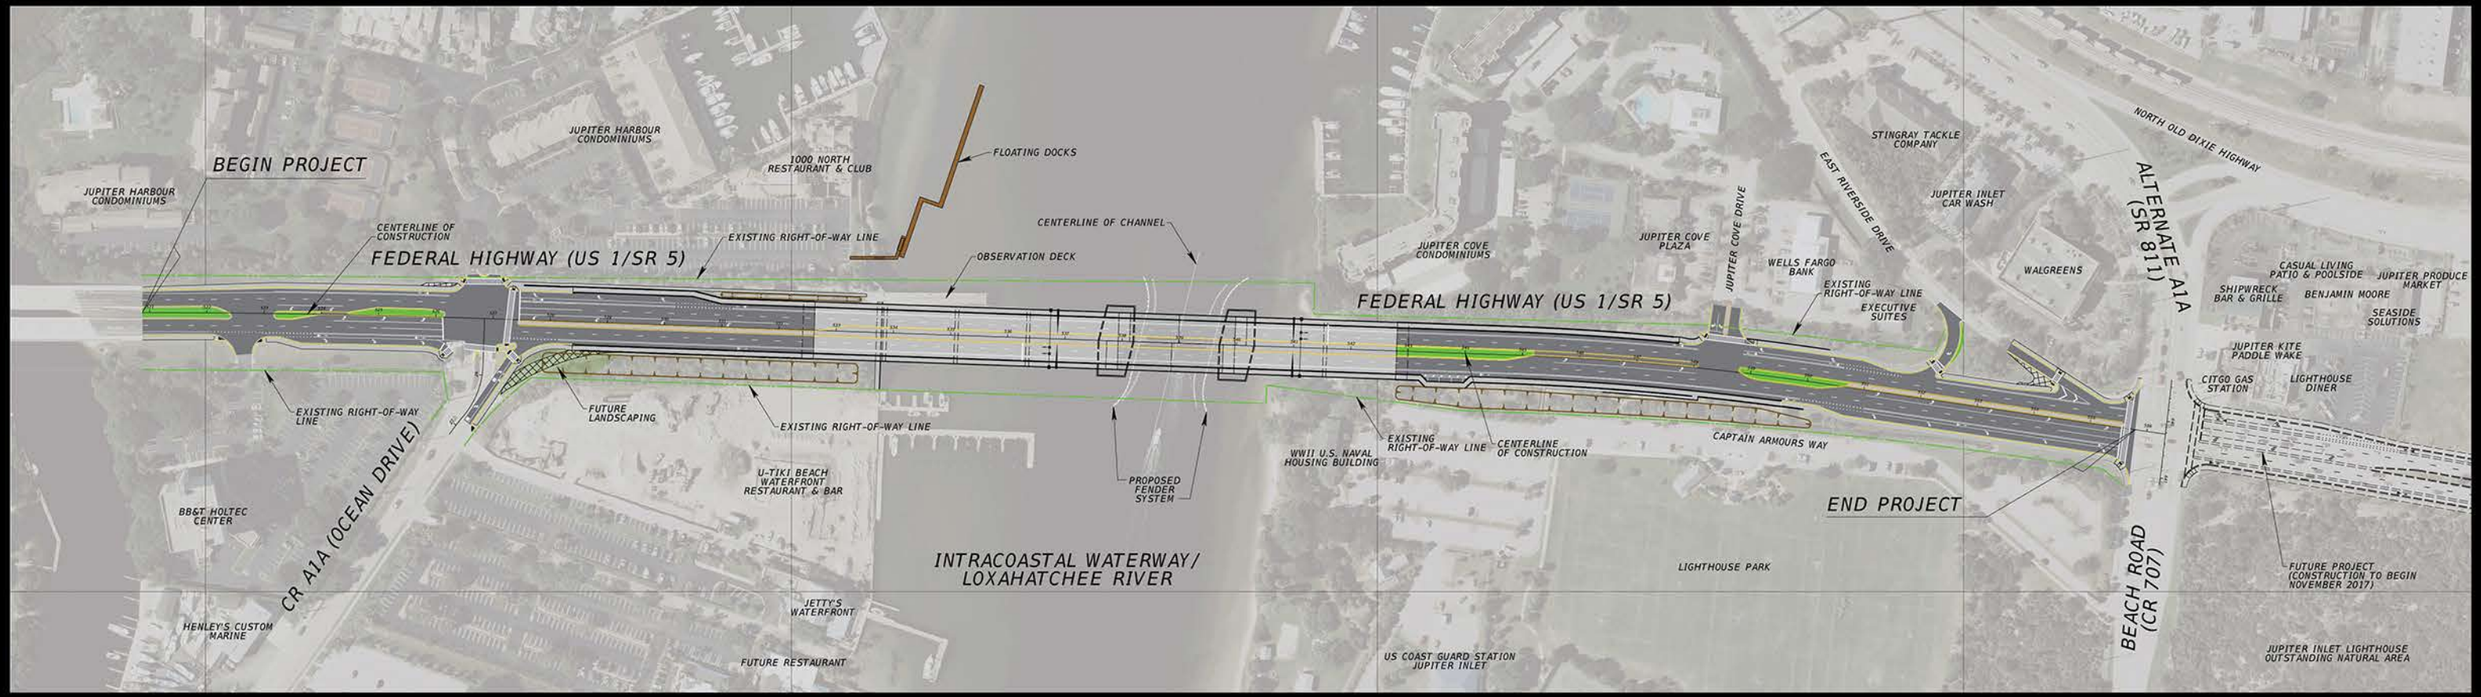
State Road 5 / US-1 Federal Highway Bridge
From CR-A1A to Beach Road
Palm Beach County, Florida
FPID 428400-2-22-02 / ETDM #14199