


SEC. 15 T.49S. R.25E.

NAPLES IMPROVEMENT CO'S LITTLE FARMS

PLAT BOOK 2, PAGE 2

LOT 66

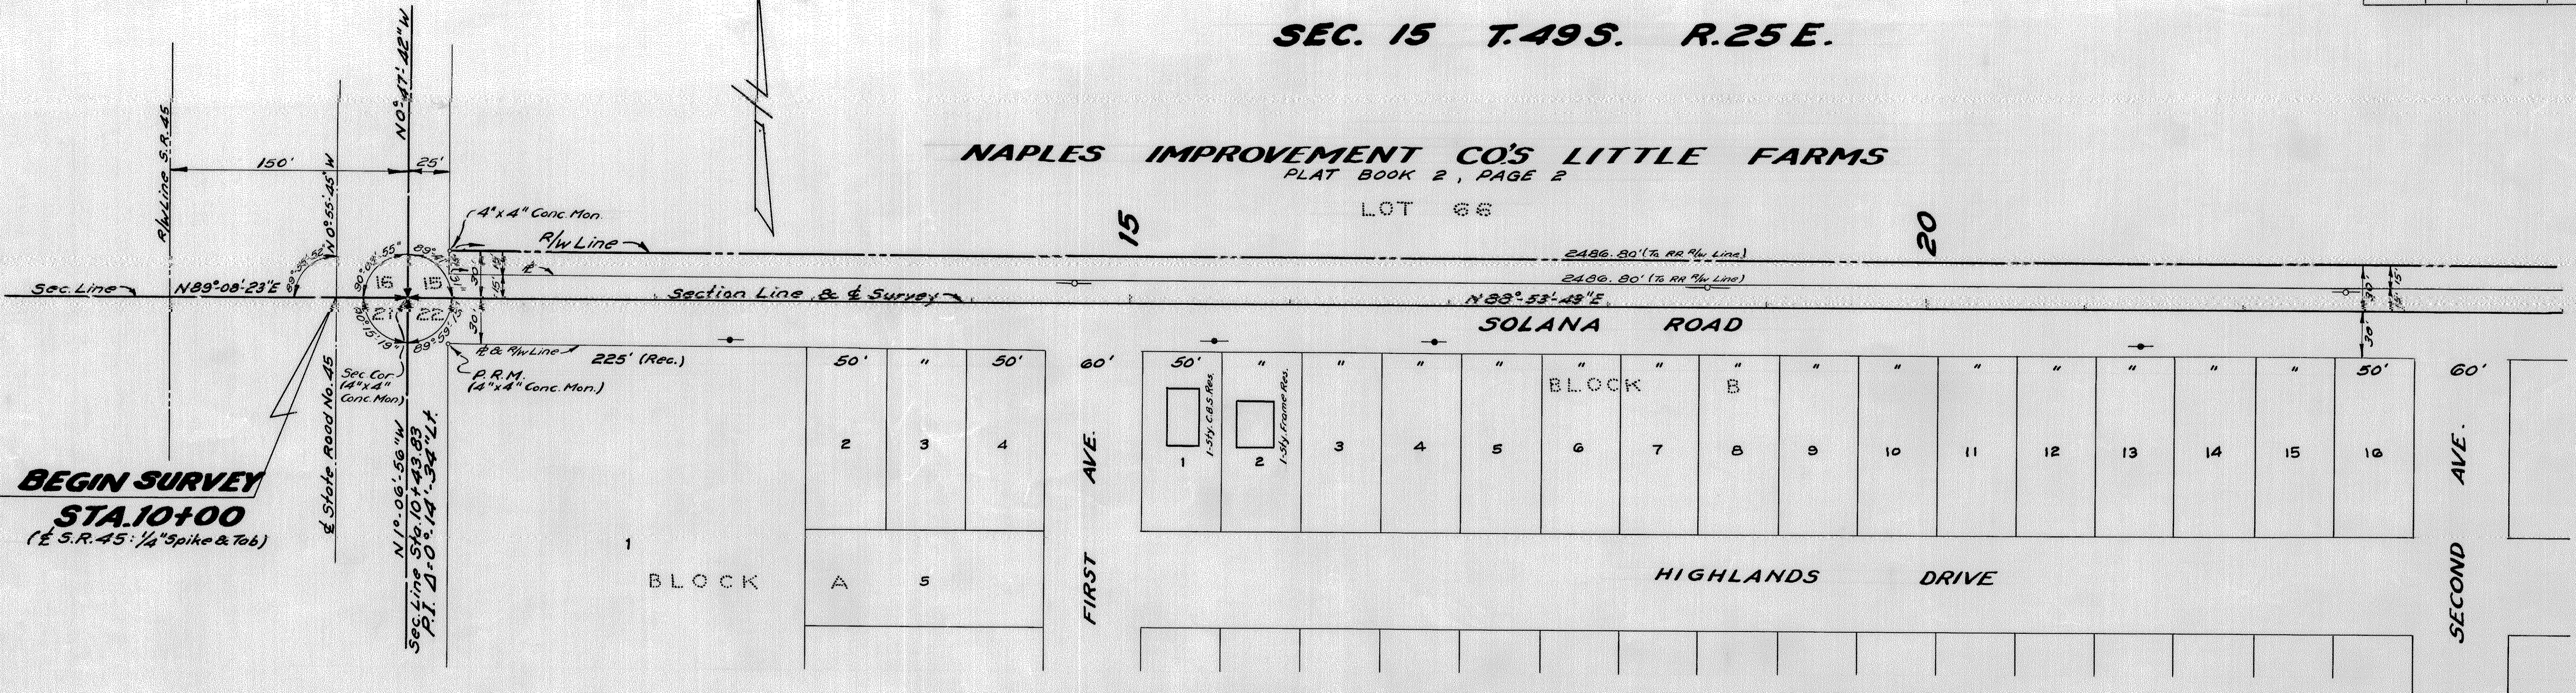


SEC. 15 T.49S. R.25E.

NAPLES IMPROVEMENT CO'S LITTLE FARMS

PLAT BOOK 2, PAGE 2

LOT 66

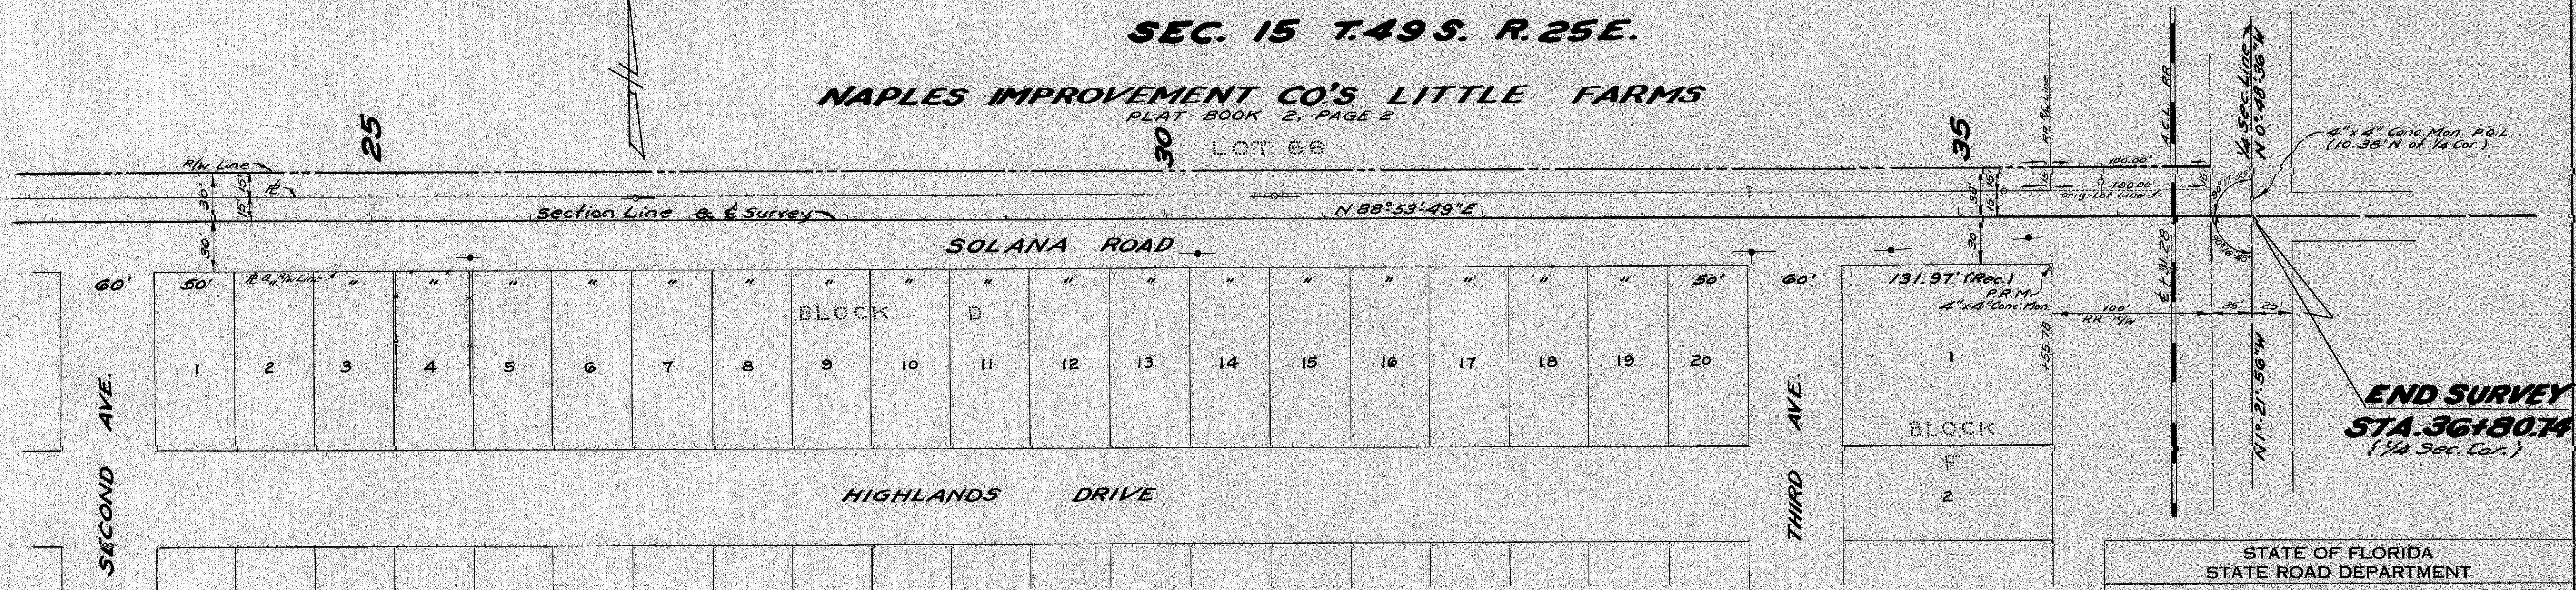

NOTE: Bearings shown are True Bearings based on R/W for Section 0301, Road No. 45. No additional R/W Required Rt. 15' additional R/W adjacent to existing 15' dedicated R/W Required Lt.

STATE OF FLORIDA STATE ROAD DEPARTMENT					
RIGHT OF WAY MAP					
SECTION No. 0355-150					
ROAD No. 5-862					
COLLIER COUNTY					
SCALE 1" = 50'	NAMES	DATES	APPROVED BY		
DRAWN	GWH	9-22-52	J. M. Watson DIVISION ENGINEER		
TRACED	GWH	9-23-52			
INDEXED					
REVISED					
REVISED			STATE HIGHWAY ENGINEER		