	5 YR INV	SLD REV
DATE	02/01/2023	03/14/2023
BY	FTE	FTE

BMP	EMP	INV	SLD REV
00.000	30.591		10/11/2023 (F241)
00.000	30.591		7/7/25(F121/124)
02.879	02.882	09/19/2025	10/22/25 (CONST)

FLORIDA DEPARTMENT OF TRANSPORTATION

FDOT

STRAIGHT LINE DIAGRAM OF ROAD INVENTORY

SECTION STATUS	INT. or US ROUTE NO.	STATE ROAD NO.	COUNTY	DISTRICT	ROADWAY ID	SHEET NO:
02		SR 72	SARASOTA	01	17070000	1 OF 7

ROADWAY FEATURES

INSIDE URBAN, OUTSIDE CITY
* BRADENTON-SARASOTA-VENICE
*I<=STICKNEY POINT RD
*I<SR 72

0.000 SR 45 / US 41 (45)
0.016 TURNOUT
0.190 COUVER DR
0.302 (5053)
0.477 VACCARO DR
0.541 LORDS AVE
0.607 ALBERT PL
0.806 SWIFT RD
0.976 ASHTON LAKES
1.029 (5054)
1.133 NUTMEG AVE
1.192 MURDOCK AVE
1.248 OLIVE AVE
1.290 LOCKWOOD RIDGE RD
1.388 SUMMERSIDE LN
1.425 NELSON AVE
1.454 BLOUNT AVE
1.492 WESTWIND LN
1.547 ROCKEFELLER AVE
1.610 SIENNA PARK CONDOS
1.610 BENEVA VILG SHOP ENT
1.640 BRONX AVE
1.695 NEW YORK AVE
1.695 BENEVA VILG SHOP ENT
1.746 BROOKLYN AVE
1.803 BENEVA RD
1.803 CR 773 (773)
1.873 MIRROR LAKE RD
1.894 BESSIE DR

INSIDE URBAN, OUTSIDE CITY
* BRADENTON-SARASOTA-VENICE
*I<=CLARK RD
*I<SR 72

0.135 SARASOTA PAVILLIONENT
0.206 FIRE STATION ENT
0.461 GATEWAY AVE
0.607 DENHAM DR
0.914 COLONIAL DR
1.167 NUTMEG AVE
1.248 LOCKWOOD RIDGE RD
1.425 NELSON AVE
1.547 ROCKEFELLER AVE
1.610 BENEVA VILG SHOP ENT
1.695 BENEVA VILG SHOP ENT
1.803 CR 773
1.873 MIRROR LAKE RD

0.461 97.0' - 78.0'
6 - 13.0' RDWY
15.0 PAVED TURN LANE (TWLTL/TURN) MED
2 - 2.0' C&G SHLD1

1.967 102.0' - 78.0'
6 - 13.0' RDWY
20.0 PVD MED
2 - 2.0' C&G SHLD1

LANE WIDTHS ARE AVERAGED

0.000 112.0' - 78.0'
6 - 13.0' RDWY
30.0 TFSP MED
1.0' PVD INSHLD1 - RT
2 - 2.0' C&G SHLD1

0.135 96.0' - 78.0'
6 - 13.0' RDWY
14.0 PAVED TURN LANE (TWLTL/TURN) MED
2 - 2.0' C&G SHLD1

0.397 97.0' - 78.0'
6 - 13.0' RDWY
15.0 TFSP MED
2 - 2.0' C&G SHLD1

0.607 110.0' - 78.0'
6 - 13.0' RDWY
28.0 TFSP MED
1.0' PVD INSHLD1 - LT
2 - 2.0' C&G SHLD1

0.851 97.0' - 78.0'
6 - 13.0' RDWY
15.0 PAVED TURN LANE (TWLTL/TURN) MED
2 - 2.0' C&G SHLD1

1.233 100.0' - 78.0'
6 - 13.0' RDWY
18.0 TFSP MED
2.0' PVD INSHLD1 - LT
2 - 2.0' C&G SHLD1

1.375 97.0' - 78.0'
6 - 13.0' RDWY
15.0 PAVED TURN LANE (TWLTL/TURN) MED
2 - 2.0' C&G SHLD1

1.695 112.0' - 78.0'
6 - 13.0' RDWY
30.0 TFSP MED
1.0' PVD INSHLD1 - LT
2 - 2.0' C&G SHLD1

1.873 105.0' - 78.0'
6 - 13.0' RDWY
23.0 CB&VEG MED
2 - 2.0' C&G INSHLD1
2 - 2.0' C&G SHLD1

ROADWAY COMPOSITION

0.000 28/FC-4
28/FC-4

HORIZONTAL ALIGNMENT

CURVE DATA NOT FIELD VERIFIED

PC=0.241
PI=0.293
PT=0.345
Δ=0°54'49.00"
D=0°10'

PC=0.674
PI=0.801
PT=0.912
Δ=50°14'34.00"
D=4°00'

B=N39°08'00"E
B=N40°02'49"E
B=S10°11'46"E

STRUCTURE DESCRIPTION

1.984 2 - 42" X 180' CC

DISTRICT USE

SIS

FUN CLASS

0.000 URBAN MINOR ART

ROADWAY FEATURES

INSIDE URBAN, OUTSIDE CITY
* BRADENTON-SARASOTA-VENICE
*I<=CLARK RD
*I<SR 72

2.049 ST LOUIS AVE
2.154 LAMBERT PL
2.312 SAWYER RD
2.482 LAWTON DR
2.577 (0018)
2.650 DEREK AVE
2.757 PINKNEY AVE
2.826 MCINTOSH RD
2.890 MCINTOSH RD
3.034 SARAH AVE
3.296 JASON LEE PL
3.503 SHANGRH-LA RD
3.703 ROSIN WAY
3.776 MEAD AVE
3.832 HONORE AVE
3.975 MOONSTONE DR

THE LEGACY TRAIL

2.168 WILLSHIRE BLVD
2.312 SAWYER
2.482 GROCERY LN
2.650 DEREK AVE
2.826 MCINTOSH RD
2.931 DEACON RD
3.130 CLARK CENTER AVE
3.296 SAWYER LOOP RD
3.703 PALMER PLAZA BLVD
3.832 HONORE
3.996 PALMER CROSSING ENT

3.130 99.0' - 72.0'
6 - 12.0' RDWY
21.0 CB&VEG MED
2 - 2.0' C&G INSHLD1
2 - 1.0' PVD SHLD1
2 - 2.0' C&G SHLD2

3.832 101.0' - 36.0'L+33.0'R
3 - 12.0'L + 3 - 11.0'R RDWY
28.0 TFSP MED
2 - 2.0' C&G SHLD1

LANE WIDTHS ARE AVERAGED

2.000 97.0' - 78.0'
6 - 13.0' RDWY
15.0 PAVED TURN LANE (TWLTL/TURN) MED
2 - 2.0' C&G SHLD1

2.312 99.0' - 72.0'
6 - 12.0' RDWY
21.0 TFSP MED
1.0' PVD INSHLD1 - RT
2 - 1.0' PVD SHLD1
2 - 2.0' C&G SHLD2

2.482 99.0' - 72.0'
6 - 12.0' RDWY
21.0 CB&VEG MED
2 - 2.0' C&G INSHLD1
2 - 1.0' PVD SHLD1
2 - 2.0' C&G SHLD2

2.757 112.0' - 72.0'
6 - 12.0' RDWY
34.0 CB&VEG MED
2 - 2.0' C&G INSHLD1
2 - 1.0' PVD SHLD1
2 - 2.0' C&G SHLD2

2.890 112.0' - 72.0'
6 - 12.0' RDWY
34.0 PVD MED
2 - 1.0' PVD SHLD1
2 - 2.0' C&G SHLD2

3.034 99.0' - 72.0'
6 - 12.0' RDWY
21.0 TFSP MED
2 - 1.0' PVD INSHLD1
2 - 1.0' PVD SHLD1
2 - 2.0' C&G SHLD2

3.703 99.0' - 36.0'L+33.0'R
3 - 12.0'L + 3 - 11.0'R RDWY
25.0 TFSP MED
1.0' PVD SHLD1 - LT
2.0' C&G SHLD1 - RT
2.0' C&G SHLD2 - LT

3.996 111.0' - 78.0'
6 - 13.0' RDWY
29.0 TFSP MED
2 - 2.0' C&G SHLD1

ROADWAY COMPOSITION

2.000 28/FC-4
28/FC-4

HORIZONTAL ALIGNMENT

STRUCTURE DESCRIPTION

2.874 1 - 18" X 76' CC
2.884 1 - 24" X 105' CC
2.879 #9007 15.8' UP 2.882
3.078 2 - 5' X 2' X 132' CBC
3.200 1 - 18" X 132' CC
3.241 1 - 24" X 132' CC
3.265 1 - 24" X 132' CC
3.327 2 - 5' X 2' X 132' CBC
3.820 6 - 23" X 14" X 425' CC

DISTRICT USE

SIS

FUN CLASS

2.000 URBAN MINOR ART

Version: 1.4.2.27 10/22/2025

	5 YR INV	SLD REV	BMP	EMP	INV	SLD REV
DATE	02/01/2023	03/14/2023	00.000	30.591		10/11/2023 (F241)
			00.000	30.591		7/7/25(F121/124)
BY	FTE	FTE	04.341	05.282	07/29/2025	10/22/25 (CONST)

FLORIDA DEPARTMENT OF TRANSPORTATION

FDOT

STRAIGHT LINE DIAGRAM OF ROAD INVENTORY

SECTION STATUS	INT. or US ROUTE NO.	STATE ROAD NO.	COUNTY	DISTRICT	ROADWAY ID	SHEET NO:
02		SR 72	SARASOTA	01	17070000	2 OF 7

ROADWAY FEATURES

4.000 INSIDE URBAN, OUTSIDE CITY
* BRADENTON-SARASOTA-VENICE
*|<=CLARK RD
*|<SR 72

FIELDING LN 4.090
PALMER CROSSING DR 4.090
HOLIDAY INN ENT 4.204
RAND BLVD 4.204
HOSPITALITY DR 4.280
GANTT RD 4.341
APPROACH RD 4.341
ACCESS ROAD 4.415
CATAMARAN DR 4.474
ANISE DR 4.474

RP 17075021 SB OFF 4.702
4.665 RP 17075019 SB ON
4.720 DDI XOVER
RP 17075021 SB OFF 4.740
4.758 TO 17075019 SB ON
INTERSTATE 75 93
SB
NB
I-75/SR-93
TO 17075020 NB ON 4.842
4.860 FROM 17075018 NB OFF
4.885 DDI XOVER
4.908 RP 17075018 NB OFF
RP 17075020 NB ON 4.925

4.965 145.0' - 33.0'L+22.0'R
3 - 11.0'L + 2 - 11.0'R RDWY
65.0 CB&VEG MED
7.0' PVD SHLD1 - LT
9.0' PVD SHLD1 - RT
0.0' RC SHLD2 - LT
9.0' LWN SHLD2 - RT

LANE WIDTHS ARE AVERAGED

4.000 111.0' - 78.0'
6 - 13.0' RDWY
29.0 TFSP MED
2 - 2.0' C&G SHLD1

4.090 110.0' - 78.0'
6 - 13.0' RDWY
28.0 CB&VEG MED
2 - 2.0' C&G INSHLD1
2 - 2.0' C&G SHLD1

4.341 124.0' - 88.0'
8 - 11.0' RDWY
18.0 TFSP MED
2 - 2.0' PVD INSHLD1
2 - 7.0' PVD SHLD1
2 - 2.0' C&G SHLD2

4.474 131.0' - 88.0'
8 - 11.0' RDWY
9.0' PVD SHLD1 - LT
7.0' PVD SHLD1 - RT
0.0' RC SHLD2 - LT
2.0' C&G SHLD2 - RT

4.545 187.0' - 100.0'
8 - 12.5' RDWY
69.0 CB&VEG MED
2 - 2.0' C&G INSHLD1
9.0' PVD SHLD1 - LT
7.0' PVD SHLD1 - RT
0.0' RC SHLD2 - LT
2.0' C&G SHLD2 - RT

4.720 147.0' - 50.0'L+48.0'R
4 - 12.5'L + 4 - 12.0'R RDWY
39.0 OTHER W/ BAR MED
2 - 8.0' PVD INSHLD1
2 - 5.0' PVD SHLD1

4.885 137.0' - 48.0'L+22.0'R
4 - 12.0'L + 2 - 11.0'R RDWY
51.0 CB&VEG MED
2 - 2.0' C&G INSHLD1
2 - 7.0' PVD SHLD1
0.0' RC SHLD2 - LT
2.0' C&G SHLD2 - RT

ROADWAY COMPOSITION

4.000 28/FC-4
28/FC-4

HORIZONTAL ALIGNMENT

CURVE DATA NOT FIELD VERIFIED

Δ=7°00'00.00"
D=3°00'
PC=4.342
PI=4.379
PT=4.409

PC=4.409
PI=4.509
PT=4.562
Δ=7°00'00.00"
D=3°00'

B=S89°27'31"E

STRUCTURE DESCRIPTION

4.639 1 - 36" X 90' CC - LT
1 - 36" X 90' CC - RT

4.758 1 - 24" X 222' CC

4.784 #0085 52.8' UP
4.794 4.807
#0086 58.1' UP 4.818

4.838 1 - 24" X 222' CC

DISTRICT USE

SIS

FUN CLASS

4.000 URBAN MINOR ART

ROADWAY FEATURES

5.000 INSIDE URBAN, OUTSIDE CITY
* BRADENTON-SARASOTA-VENICE
*|<=CLARK RD
*|<SR 72

5.075 QUEENSBURY DR
ACCESS RD 13 5.075
5.282 HUMMINGBIRD AVE
TWIN LAKES PK 5.451
TALON BLVD 5.708
IBIS ST 5.708

UNDER CONSTRUCTION FROM 05.899 TO 06.353

5.133 128.0' - 33.0'L+11.0'R
3 - 11.0'L + 1 - 11.0'R RDWY
44.0 CB&VEG MED
2.0' C&G INSHLD1 - RT
2 - 8.0' PVD SHLD1
2 - 12.0' LWN SHLD2

5.224 88.0' - 14.0'L+13.0'R
1 - 14.0'L + 1 - 13.0'R RDWY
28.0 CB&VEG MED
2 - 2.0' C&G INSHLD1
4.0' PVD SHLD1 - LT
5.0' PVD SHLD1 - RT
2 - 12.0' LWN SHLD2

5.985 59.0' - 24.0'
2 - 12.0' RDWY
13.0 PVD MED
2 - 4.0' PVD SHLD1
6.0' LWN SHLD2 - LT
8.0' LWN SHLD2 - RT

LANE WIDTHS ARE AVERAGED

5.000 145.0' - 33.0'L+22.0'R
3 - 11.0'L + 2 - 11.0'R RDWY
65.0 CB&VEG MED
7.0' PVD SHLD1 - LT
9.0' PVD SHLD1 - RT
0.0' RC SHLD2 - LT
9.0' LWN SHLD2 - RT

5.075 142.0' - 33.0'L+22.0'R
3 - 11.0'L + 2 - 11.0'R RDWY
50.0 CB&VEG MED
2 - 2.0' C&G INSHLD1
5.0' PVD SHLD1 - LT
8.0' PVD SHLD1 - RT
2 - 12.0' LWN SHLD2

5.183 101.0' - 23.0'L+11.0'R
2 - 11.5'L + 1 - 11.0'R RDWY
34.0 CB&VEG MED
2 - 2.0' C&G INSHLD1
4.0' PVD SHLD1 - LT
5.0' PVD SHLD1 - RT
2 - 12.0' LWN SHLD2

5.282 57.0' - 24.0'
2 - 12.0' RDWY
5.0' PVD SHLD1 - LT
4.0' PVD SHLD1 - RT
2 - 12.0' LWN SHLD2

5.523 68.0' - 24.0'
2 - 12.0' RDWY
12.0 PVD MED
2 - 4.0' PVD SHLD1
2 - 12.0' LWN SHLD2

5.899 56.0' - 24.0'
2 - 12.0' RDWY
2 - 4.0' PVD SHLD1
2 - 12.0' LWN SHLD2

ROADWAY COMPOSITION

5.000 28/FC-4
28/FC-4
5.282 28/FC-4
5.523 28/FC-4
28/FC-4
5.899 28/FC-4
5.985 28/FC-4
28/FC-4

HORIZONTAL ALIGNMENT

CURVE DATA NOT FIELD VERIFIED

PC=5.096
PI=5.096
PT=5.138
Δ=11°14'00.00"
D=2°30'

Δ=7°25'00.00"
D=2°30'
PC=5.138
PI=5.232
PT=5.260

B=S89°27'31"E

STRUCTURE DESCRIPTION

5.035 1 - 18" X 90' CC

5.127 1 - 18" X 82' CC

5.531 2 - 30" X 62' CC

5.985 2 - 36" X 62' CC

DISTRICT USE

SIS

FUN CLASS

5.000 URBAN MINOR ART

Version: 1.4.2.27 10/22/2025

	5 YR INV	SLD REV	BMP	EMP	INV	SLD REV
DATE	02/01/2023	03/14/2023	06.353	06.689	10/04/2023	10/11/2023
			00.000	30.591		10/11/2023 (F241)
BY	FTE	FTE	00.000	30.591		7/7/25(F121/124)

FLORIDA DEPARTMENT OF TRANSPORTATION

STRAIGHT LINE DIAGRAM OF ROAD INVENTORY

SECTION STATUS	INT. or US ROUTE NO.	STATE ROAD NO.	COUNTY	DISTRICT	ROADWAY ID	SHEET NO.
02		SR 72	SARASOTA	01	17070000	3 OF 7

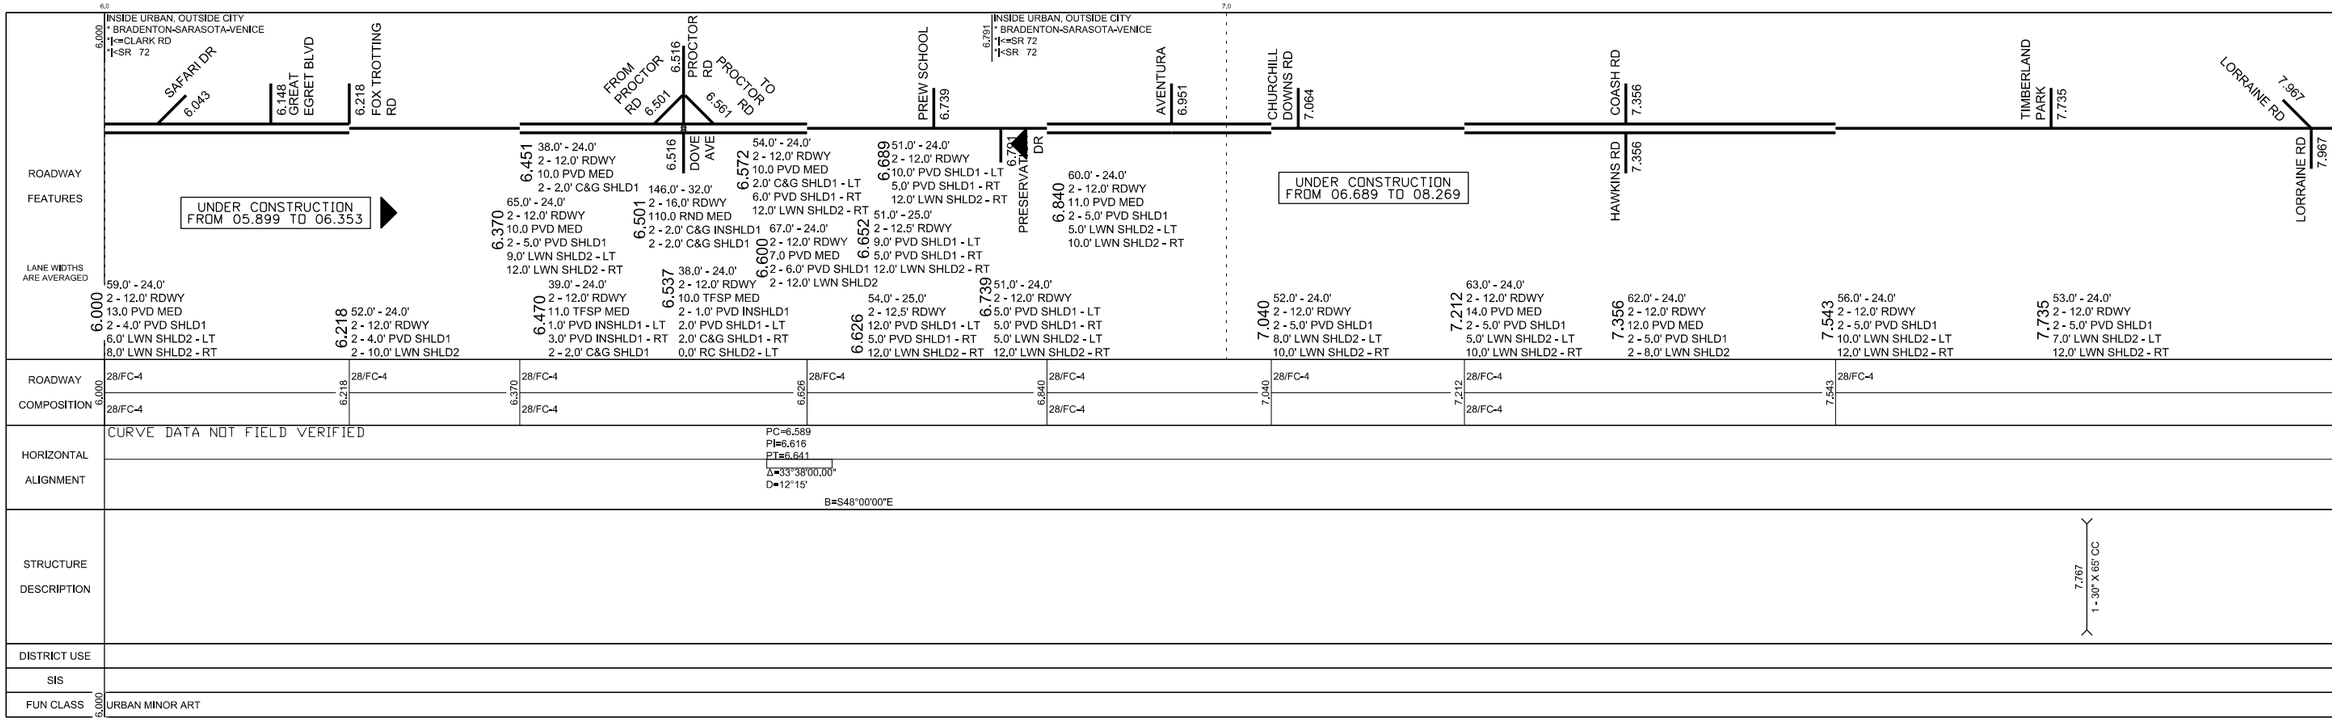

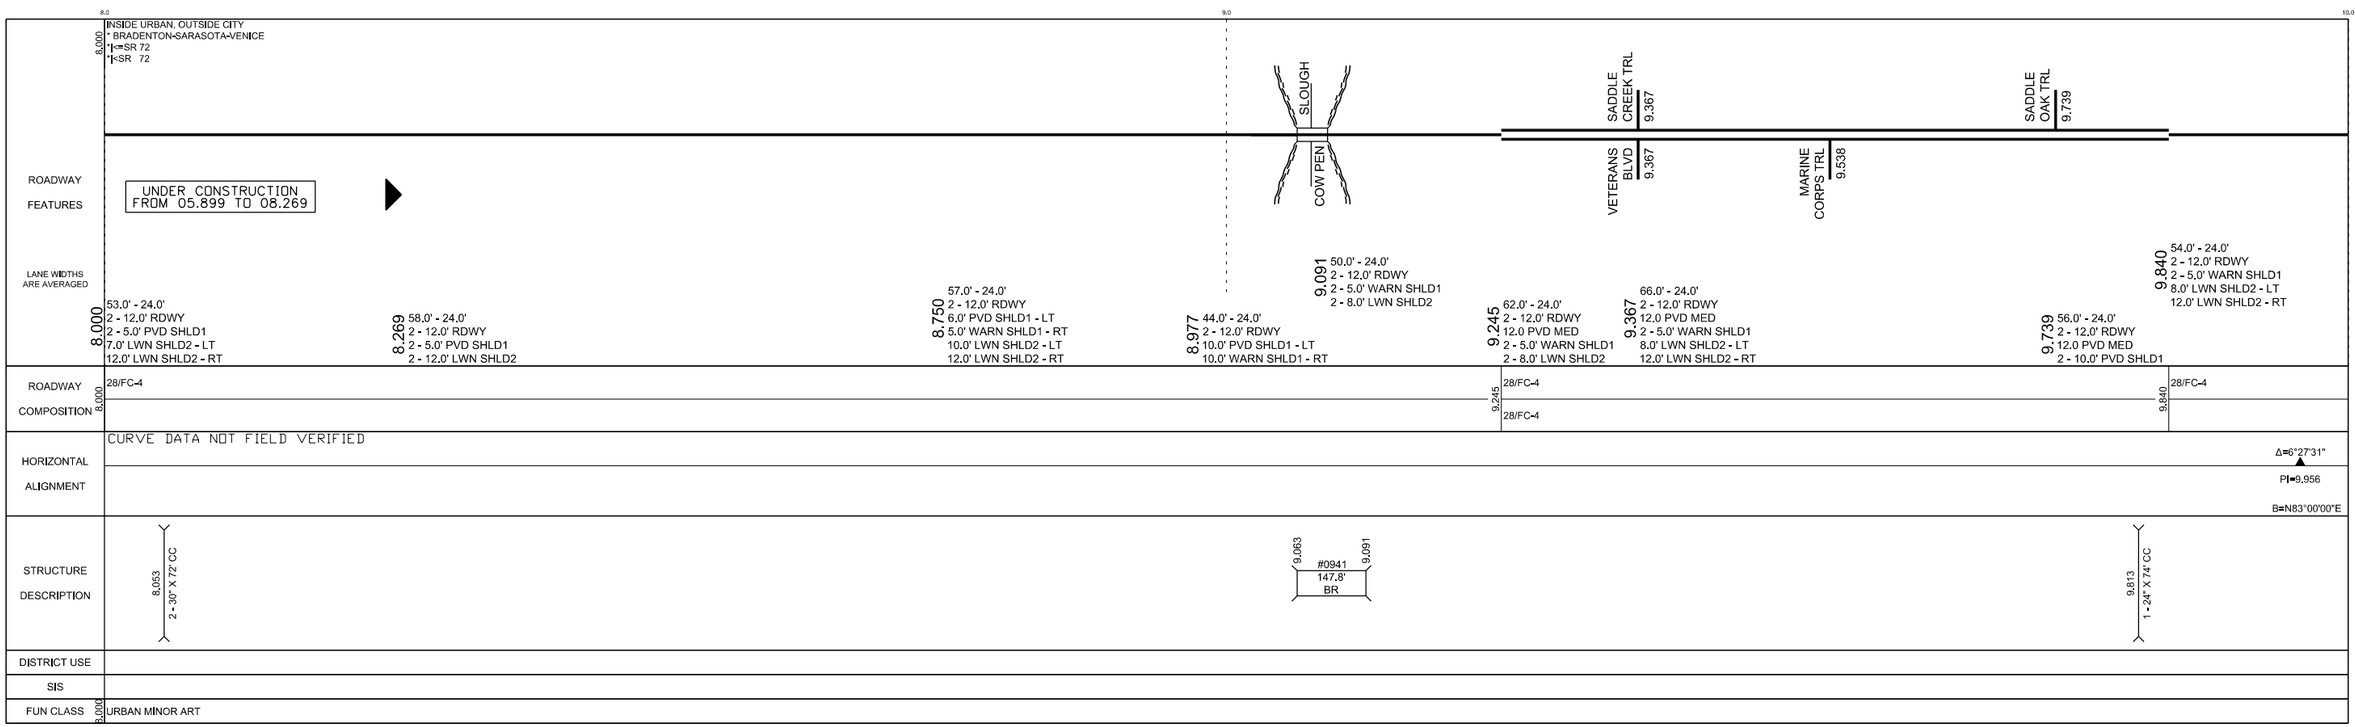

Version: 1.4.2.27 10/22/2025

	5 YR INV	SLD REV	BMP	EMP	INV	SLD REV
DATE	02/01/2023	03/14/2023	00.000	30.591		10/11/2023 (F241)
BY	FTE	FTE	00.000	30.591		777/25(F121/124)

FLORIDA DEPARTMENT OF TRANSPORTATION

FDOT

STRAIGHT LINE DIAGRAM OF ROAD INVENTORY

SECTION STATUS	INT. or US ROUTE NO.	STATE ROAD NO.	COUNTY	DISTRICT	ROADWAY ID	SHEET NO:
02		SR 72	SARASOTA	01	17070000	4 OF 7

10.0 — 11.0 — 12.0

ROADWAY FEATURES (LANE WIDTHS ARE AVERAGED)

10.000 OUTSIDE CITY & URBAN
*I<=SR 72
*I<SR 72

10.005 INSIDE URBAN, OUTSIDE CITY
* BRADENTON-SARASOTA-VENICE
*I<=SR 72
*I<SR 72

HI-HAT RANCH BLVD 10.318

UNSIGNED 10.662

NEW GATE RD 11.035

MYAKKA VALLEY TRL 11.769

10.020
51.0' - 24.0'
2 - 12.0' RDWY
10.0' PVD SHLD1 - LT
5.0' WARN SHLD1 - RT
12.0' LWN SHLD2 - RT

10.488
65.0' - 24.0'
2 - 12.0' RDWY
13.0 PVD MED
5.0' WARN SHLD1 - LT
5.0' PVD SHLD1 - RT
10.0' LWN SHLD2 - LT
8.0' LWN SHLD2 - RT

11.201
51.0' - 24.0'
2 - 12.0' RDWY
10.0' WARN SHLD1 - LT
5.0' WARN SHLD1 - RT
12.0' LWN SHLD2 - RT

10.000
54.0' - 24.0'
2 - 12.0' RDWY
2 - 5.0' WARN SHLD1
8.0' LWN SHLD2 - LT
12.0' LWN SHLD2 - RT

10.134
70.0' - 24.0'
2 - 12.0' RDWY
12.0 PVD MED
2 - 5.0' WARN SHLD1
2 - 12.0' LWN SHLD2

10.414
54.0' - 24.0'
2 - 12.0' RDWY
2 - 5.0' WARN SHLD1
8.0' LWN SHLD2 - LT
12.0' LWN SHLD2 - RT

11.137
54.0' - 24.0'
2 - 12.0' RDWY
2 - 5.0' WARN SHLD1
8.0' LWN SHLD2 - LT
12.0' LWN SHLD2 - RT

11.291
56.0' - 24.0'
2 - 12.0' RDWY
2 - 5.0' WARN SHLD1
10.0' LWN SHLD2 - LT
12.0' LWN SHLD2 - RT

11.540
62.0' - 24.0'
2 - 12.0' RDWY
12.0 PVD MED
2 - 5.0' WARN SHLD1
2 - 8.0' LWN SHLD2

11.953
56.0' - 24.0'
2 - 12.0' RDWY
2 - 5.0' WARN SHLD1
10.0' LWN SHLD2 - LT
12.0' LWN SHLD2 - RT

ROADWAY COMPOSITION

10.000 28/FC-4 — 10.134 28/FC-4 / 28/FC-4 — 10.414 28/FC-4 — 10.488 28/FC-4 / 28/FC-4 — 11.137 28/FC-4 — 11.540 28/FC-4 / 28/FC-4 — 11.953 28/FC-4

HORIZONTAL ALIGNMENT

CURVE DATA NOT FIELD VERIFIED

PI=10,936
Δ=20°00'00"
B=S77°00'00"E

STRUCTURE DESCRIPTION

10.292 1 - 24" X 74' CC

10.679 1 - 21" X 80' CC

11.224 1 - 24" X 50' CC

11.920 2 - 24" X 66' CC

DISTRICT USE

SIS

FUN CLASS

10.000 URBAN MINOR ART — 10.005 RURAL MINOR ART

12.0 — 13.0 — 14.0

ROADWAY FEATURES (LANE WIDTHS ARE AVERAGED)

12.000 OUTSIDE CITY & URBAN
*I<=SR 72
*I<SR 72

LOWER LAKE CT 12.661

SLOUGH — VANDERIPE

MYAKKA RIVER ST PK 13.502

13.419 DIVISION OF FORESTRY

OVERFLO — MYAKKA RIVER

RIVER — MYAKKA

12.000
56.0' - 24.0'
2 - 12.0' RDWY
2 - 5.0' WARN SHLD1
10.0' LWN SHLD2 - LT
12.0' LWN SHLD2 - RT

12.791
58.0' - 24.0'
2 - 12.0' RDWY
2 - 5.0' WARN SHLD1
2 - 12.0' LWN SHLD2

12.901
46.0' - 24.0'
2 - 12.0' RDWY
2 - 5.0' WARN SHLD1
12.0' LWN SHLD2 - RT

13.016
50.0' - 24.0'
2 - 12.0' RDWY
2 - 13.0' WARN SHLD1

13.136
34.0' - 24.0'
2 - 12.0' RDWY
2 - 5.0' WARN SHLD1

13.254
45.0' - 24.0'
2 - 12.0' RDWY
5.0' WARN SHLD1 - LT
4.0' WARN SHLD1 - RT
12.0' LWN SHLD2 - RT

13.341
68.0' - 24.0'
2 - 12.0' RDWY
12.0 PVD MED
2 - 4.0' WARN SHLD1
2 - 12.0' LWN SHLD2

13.596
48.0' - 24.0'
2 - 12.0' RDWY
12.0' WARN SHLD1 - LT
12.0' WARN SHLD1 - RT

13.698
34.0' - 24.0'
2 - 12.0' RDWY
2 - 5.0' WARN SHLD1

13.817
36.0' - 24.0'
2 - 12.0' RDWY
2 - 2.0' WARN SHLD1
2 - 4.0' VG SHLD2

13.885
40.0' - 24.0'
2 - 12.0' RDWY
2 - 8.0' PVD SHLD1

ROADWAY COMPOSITION

12.000 28/FC-4 — 13.341 28/FC-4 / 28/FC-4 — 13.596 28/FC-4 — 13.885 08/FC-0

HORIZONTAL ALIGNMENT

CURVE DATA NOT FIELD VERIFIED

PI=13,270
Δ=29°00'00"
B=S48°00'00"E

STRUCTURE DESCRIPTION

13.086 — #0062 73.9' BR — 13.100

13.643 — #0067 73.9' BR — 13.657

13.914 — #0070 506.9' BR — 14.010

DISTRICT USE

SIS

FUN CLASS

12.000 RURAL MINOR ART

Version: 1.4.2.27 10/22/2025

	5 YR INV	SLD REV	BMP	EMP	INV	SLD REV
DATE	02/01/2023	03/14/2023	00.000	30.591		10/11/2023 (F241)
BY	FTE	FTE	00.000	30.591		7/7/25(F121/124)

FLORIDA DEPARTMENT OF TRANSPORTATION

FDOT

STRAIGHT LINE DIAGRAM OF ROAD INVENTORY

SECTION STATUS	INT. or US ROUTE NO.	STATE ROAD NO.	COUNTY	DISTRICT	ROADWAY ID	SHEET NO:
02		SR 72	SARASOTA	01	17070000	5 OF 7

14.000 OUTSIDE CITY & URBAN
*|=SR 72
*|<SR 72

ROADWAY FEATURES

LANE WIDTHS ARE AVERAGED

14.000 40.0' - 24.0'
2 - 12.0' RDWY
2 - 8.0' PVD SHLD1

14.018 36.0' - 24.0'
2 - 12.0' RDWY
2 - 2.0' WARN SHLD1
2 - 4.0' VG SHLD2

14.109 34.0' - 24.0'
2 - 12.0' RDWY
2 - 5.0' WARN SHLD1

14.403 43.0' - 24.0'
2 - 12.0' RDWY
2.0' WARN SHLD1 - LT
5.0' WARN SHLD1 - RT
12.0' LWN SHLD2 - LT

14.619 34.0' - 24.0'
2 - 12.0' RDWY
2 - 5.0' WARN SHLD1

14.927 48.0' - 24.0'
2 - 12.0' RDWY
2 - 2.0' WARN SHLD1
2 - 10.0' LWN SHLD2

15.036 43.0' - 24.0'
2 - 12.0' RDWY
2.0' WARN SHLD1 - LT
5.0' WARN SHLD1 - RT
12.0' LWN SHLD2 - LT

15.195 50.0' - 24.0'
2 - 12.0' RDWY
2 - 2.0' WARN SHLD1
2 - 11.0' LWN SHLD2

15.797 47.0' - 24.0'
2 - 12.0' RDWY
2 - 2.0' WARN SHLD1
11.0' LWN SHLD2 - LT
8.0' LWN SHLD2 - RT

ROADWAY COMPOSITION

14.000 08/FC-0
14.018 28/FC-4

HORIZONTAL ALIGNMENT

CURVE DATA NOT FIELD VERIFIED

Δ=25°58'26"
PI=15,111
B=S73°58'26"E

STRUCTURE DESCRIPTION

13.914 – 14.010 #0070 506.9' BR

14.312 1 - 38" X 24" X 66' CC

14.892 1 - 38" X 24" X 54' CC

15.170 1 - 38" X 24" X 54' CC

15.566 1 - 24" X 48' CC

15.847 1 - 24" X 44' CC

DISTRICT USE

SIS

FUN CLASS

14.000 RURAL MINOR ART

16.000 OUTSIDE CITY & URBAN
*|=SR 72
*|<SR 72

ROADWAY FEATURES

LANE WIDTHS ARE AVERAGED

16.000 47.0' - 24.0'
2 - 12.0' RDWY
2 - 2.0' WARN SHLD1
11.0' LWN SHLD2 - LT
8.0' LWN SHLD2 - RT

16.278 46.0' - 24.0'
2 - 12.0' RDWY
2 - 2.0' WARN SHLD1
7.0' LWN SHLD2 - LT
11.0' LWN SHLD2 - RT

18.442 48.0' - 24.0'
2 - 12.0' RDWY
3.0' WARN SHLD1 - LT
2.0' WARN SHLD1 - RT
12.0' LWN SHLD2 - LT
7.0' LWN SHLD2 - RT

18.703 52.0' - 24.0'
2 - 12.0' RDWY
2 - 2.0' WARN SHLD1
2 - 12.0' LWN SHLD2

ROADWAY COMPOSITION

16.000 28/FC-4

HORIZONTAL ALIGNMENT

CURVE DATA NOT FIELD VERIFIED

PC=17.062
PI=17.099
PT=17.137
Δ=11°54'00.00"
D=3°00'
B=S62°03'36"E

Δ=11°56'00.00"
D=3°00'
PC=18.602
PI=18.640
PT=18.722

PC=18.772
PI=18.801
PT=18.830
Δ=9°08'00.00"
D=3°00'
B=S65°00'00"E

STRUCTURE DESCRIPTION

16.212 1 - 24" X 52' CC

16.635 1 - 30" X 80' CC

16.895 1 - 38" X 24" X 66' CC

17.219 1 - 24" X 72' CC

17.521 1 - 38" X 24" X 66' CC

17.853 1 - 18" X 62' CC

18.167 1 - 24" X 78' CC

18.361 1 - 24" X 66' CC

18.732 1 - 24" X 60' CC

18.826 1 - 30" X 60' CC

DISTRICT USE

SIS

FUN CLASS

16.000 RURAL MINOR ART

Version: 1.4.2.27 10/22/2025

	5 YR INV	SLD REV	BMP	EMP	INV	SLD REV
DATE	02/01/2023	03/14/2023	00.000	30.591		10/11/2023 (F241)
BY	FTE	FTE	00.000	30.591		7/7/25(F121/124)

FLORIDA DEPARTMENT OF TRANSPORTATION

FDOT

STRAIGHT LINE DIAGRAM OF ROAD INVENTORY

SECTION STATUS	INT. or US ROUTE NO.	STATE ROAD NO.	COUNTY	DISTRICT	ROADWAY ID	SHEET NO:
02		SR 72	SARASOTA	01	17070000	6 OF 7

19.0 20.0 21.0 22.0

ROADWAY FEATURES

19.000 OUTSIDE CITY & URBAN
*|=>SR 72
*|<SR 72

SLOUGH

DEER PRAIRIE

LANE WIDTHS ARE AVERAGED

19.000 52.0' - 24.0'
2 - 12.0' RDWY
2 - 2.0' WARN SHLD1
2 - 12.0' LWN SHLD2

19.427 42.0' - 24.0'
2 - 12.0' RDWY
2 - 2.0' WARN SHLD1
2 - 7.0' LWN SHLD2

19.673 46.0' - 24.0'
2 - 12.0' RDWY
2 - 2.0' WARN SHLD1
7.0' LWN SHLD2 - LT
11.0' LWN SHLD2 - RT

20.100 43.0' - 24.0'
2 - 12.0' RDWY
5.0' WARN SHLD1 - LT
5.0' WARN SHLD1 - RT
12.0' LWN SHLD2 - LT

20.213 34.0' - 24.0'
2 - 12.0' RDWY
2 - 5.0' WARN SHLD1

20.450 48.0' - 24.0'
2 - 12.0' RDWY
2 - 12.0' WARN SHLD1

20.543 34.0' - 24.0'
2 - 12.0' RDWY
2 - 5.0' WARN SHLD1

20.689 52.0' - 24.0'
2 - 12.0' RDWY
2 - 2.0' WARN SHLD1
2 - 12.0' LWN SHLD2

21.013 42.0' - 24.0'
2 - 12.0' RDWY
2 - 2.0' WARN SHLD1
2 - 7.0' LWN SHLD2

21.217 44.0' - 24.0'
2 - 12.0' RDWY
2 - 5.0' WARN SHLD1
2 - 5.0' LWN SHLD2

21.311 38.0' - 24.0'
2 - 12.0' RDWY
2 - 7.0' WARN SHLD1

21.764 44.0' - 24.0'
2 - 12.0' RDWY
2 - 5.0' WARN SHLD1
2 - 5.0' LWN SHLD2

ROADWAY COMPOSITION

19.000 28/FC-4

HORIZONTAL ALIGNMENT

CURVE DATA NOT FIELD VERIFIED

Δ=24°00'00"
PI=20.236
B=S89°00'00"E

PI=21.732
Δ=1°34'00"
B=S87°26'00"E

STRUCTURE DESCRIPTION

19.055 1 - 38" X 24" X 66' CC

19.373 2 - 60" X 50' CMP

19.733 1 - 18" X 50' CC

20.490 #0071 73.9' BR 20.504

21.329 1 - 108" X 66' CMP

21.738 1 - 24" X 64' CC

21.767 1 - 18" X 66' CC

DISTRICT USE

SIS

FUN CLASS

19.000 RURAL MINOR ART

22.0 23.0 24.0 25.0

ROADWAY FEATURES

22.000 OUTSIDE CITY & URBAN
*|=>SR 72
*|<SR 72

BIG SLOUGH

BIG SLOUGH CANAL

UNDER CONSTRUCTION
FROM 23.601 TO 30.591

LANE WIDTHS ARE AVERAGED

22.000 44.0' - 24.0'
2 - 12.0' RDWY
2 - 5.0' WARN SHLD1
2 - 5.0' LWN SHLD2

23.601 44.0' - 24.0'
2 - 12.0' RDWY
2 - 5.0' PVD SHLD1
2 - 5.0' LWN SHLD2

24.237 38.0' - 24.0'
2 - 12.0' RDWY
2 - 7.0' PVD SHLD1

24.307 44.0' - 24.0'
2 - 12.0' RDWY
2 - 5.0' PVD SHLD1
2 - 5.0' LWN SHLD2

24.810 58.0' - 24.0'
2 - 12.0' RDWY
2 - 5.0' PVD SHLD1
2 - 12.0' LWN SHLD2

24.935 44.0' - 24.0'
2 - 12.0' RDWY
2 - 10.0' PVD SHLD1

ROADWAY COMPOSITION

22.000 28/FC-4

HORIZONTAL ALIGNMENT

CURVE DATA NOT FIELD VERIFIED

Δ=1°15'00"
PI=22.767
B=S88°41'00"E

Δ=0°23'00"
PI=23.938
B=S89°04'00"E

STRUCTURE DESCRIPTION

22.060 1 - 24" X 64' CC

22.319 1 - 24" X 64' CC

22.702 2 - 30" X 62' CC

23.596 1 - 24" X 62' CC

24.268 #0048 52.8' CB 24.278

24.964 #0049 153.1' BR 24.993

DISTRICT USE

SIS

FUN CLASS

22.000 RURAL MINOR ART

Version: 1.4.2.27 10/22/2025

	5 YR INV	SLD REV	BMP	EMP	INV	SLD REV
DATE	02/01/2023	03/14/2023	00.000	30.591		10/11/2023 (F241)
BY	FTE	FTE	00.000	30.591		7/7/25(F121/124)

FLORIDA DEPARTMENT OF TRANSPORTATION

FDOT

STRAIGHT LINE DIAGRAM OF ROAD INVENTORY

SECTION STATUS	INT. or US ROUTE NO.	STATE ROAD NO.	COUNTY	DISTRICT	ROADWAY ID	SHEET NO:
02		SR 72	SARASOTA	01	17070000	7 OF 7

25.0 26.0 27.0 28.0

ROADWAY FEATURES (LANE WIDTHS ARE AVERAGED)

25.000 OUTSIDE CITY & URBAN
*I=SR 72
*I<SR 72

SIDELL RD 26.335

UNDER CONSTRUCTION FROM 23.601 TO 30.591

25.039 56.0' - 24.0'
2 - 12.0' RDWY
2 - 4.0' PVD SHLD1
2 - 12.0' LWN SHLD2

25.000 44.0' - 24.0'
2 - 12.0' RDWY
2 - 10.0' PVD SHLD1

25.086 38.0' - 24.0'
2 - 12.0' RDWY
2 - 7.0' PVD SHLD1

25.159 54.0' - 24.0'
2 - 12.0' RDWY
2 - 5.0' PVD SHLD1
2 - 10.0' LWN SHLD2

25.429 46.0' - 24.0'
2 - 12.0' RDWY
5.0' PVD SHLD1 - LT
4.0' PVD SHLD1 - RT
8.0' LWN SHLD2 - LT
5.0' LWN SHLD2 - RT

26.028 44.0' - 24.0'
2 - 12.0' RDWY
2 - 5.0' PVD SHLD1
2 - 5.0' LWN SHLD2

26.344 38.0' - 24.0'
2 - 12.0' RDWY
2 - 4.0' PVD SHLD1
2 - 3.0' LWN SHLD2

26.660 58.0' - 24.0'
2 - 12.0' RDWY
2 - 5.0' PVD SHLD1
2 - 12.0' LWN SHLD2

26.818 40.0' - 24.0'
2 - 12.0' RDWY
2 - 5.0' PVD SHLD1
2 - 3.0' LWN SHLD2

ROADWAY COMPOSITION

25.000 28/FC-4

HORIZONTAL ALIGNMENT

CURVE DATA NOT FIELD VERIFIED

Δ=0°02'00" PI=25.464 B=S89°06'00"E

Δ=1°09'00" PI=26.385 B=N89°45'00"E

PI=27.530 Δ=1°33'00" B=S88°42'00"E

STRUCTURE DESCRIPTION

25.113 2 - 42" X 58' CC

26.437 2 - 30" X 63' CC

27.303 3 - 42" X 66' CC

27.858 1 - 24" X 63' CC

DISTRICT USE

SIS

FUN CLASS

25.000 RURAL MINOR ART

28.0 29.0 30.0

ROADWAY FEATURES (LANE WIDTHS ARE AVERAGED)

28.000 OUTSIDE CITY & URBAN
*I=SR 72
*I<SR 72

UNDER CONSTRUCTION FROM 23.601 TO 30.591

GPS COORDINATES
LAT: 27.20392
LONG:-82.05669

DESOTO CO LINE

28.000 40.0' - 24.0'
2 - 12.0' RDWY
2 - 5.0' PVD SHLD1
2 - 3.0' LWN SHLD2

END MP: 30.591
NET ROADWAY ID LENGTH: 30.591

ROADWAY COMPOSITION

28.000 28/FC-4

HORIZONTAL ALIGNMENT

CURVE DATA NOT FIELD VERIFIED

Δ=25°57'00" PI=28.426 B=N65°21'00"E

STRUCTURE DESCRIPTION

28.173 1 - 18" X 63' CC

28.839 3 - 48" X 63' CC

29.142 1 - 18" X 61' CC

29.498 1 - 24" X 61' CC

29.962 1 - 24" X 62' CC

30.321 1 - 18" X 61' CC

30.470 2 - 36" X 61' CC

DISTRICT USE

SIS

FUN CLASS

28.000 RURAL MINOR ART

Version: 1.4.2.27 10/22/2025