FINANCIAL PROJECT ID	STATE PROJ. NO.	SHEET NO.

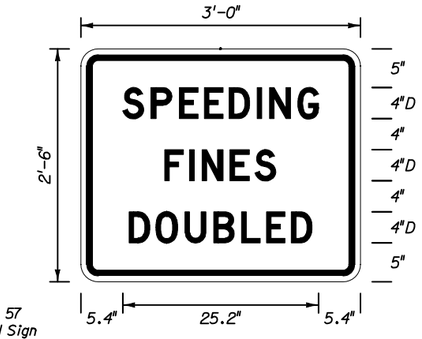

FTP - 57
Arterial Sign
3' X 2'-6"
2" Radii $\frac{3}{4}$" Border
4" Series D
White Background
Black Legend & Border

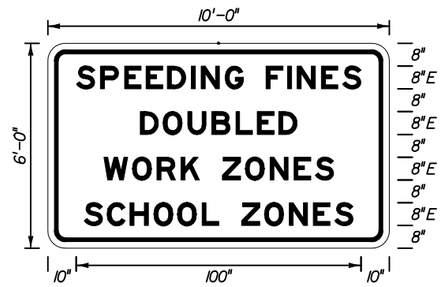

FTP - 58
State Line Sign
10' X 6'
3" Radii 2" Border
8" Series E
White Background
Black Legend & Border

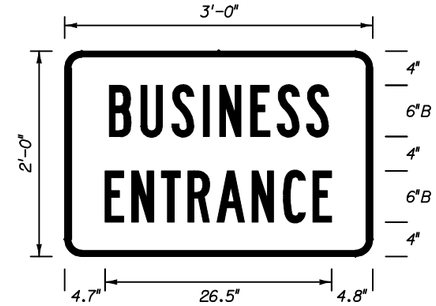

FTP - 59
3' X 2'
$1\frac{1}{2}$" Radii $\frac{3}{4}$" Border
6" Series B
Blue Background
White Legend & Border

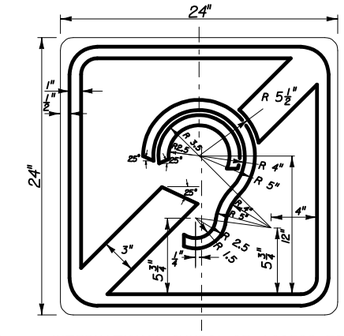

INTERNATIONAL SYMBOL OF ACCESS FOR HEARING LOSS

FTP - 60
24" X 24"
$1\frac{1}{2}$" Radii $\frac{3}{4}$" Border
Blue Background
White Legend & Border

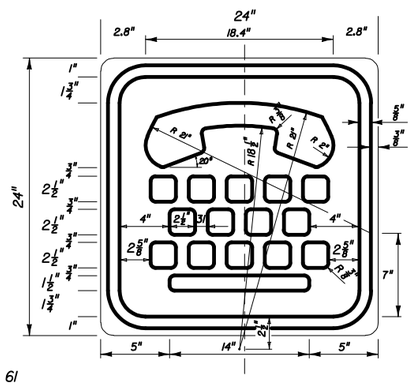

INTERNATIONAL TDD SYMBOL

FTP - 61
2' X 2'
$1\frac{1}{2}$" Radii $\frac{3}{4}$" Border
Blue Background
White Legend & Border

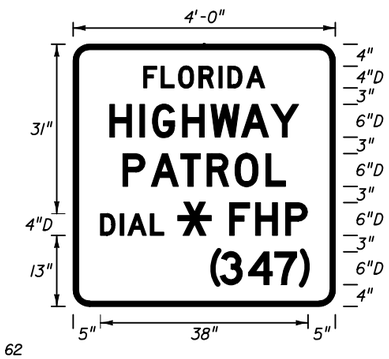

FTP - 62
4' X 4'
3" Radii 1" Border
Series D
Blue Background
White Legend & Border

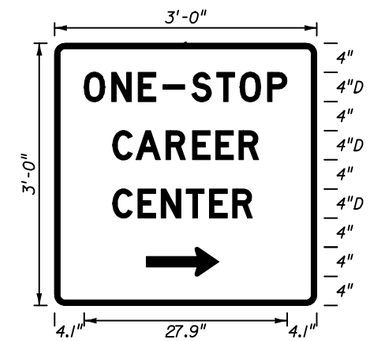

FTP - 63
3' X 3'
$1\frac{1}{2}$" Radii
4" Series D
Green Background
White Legend & Border

FTP - 64
6'-6" X 4'
3" Radii
8" Series D
6" Series D
Blue Background
White Legend & Border

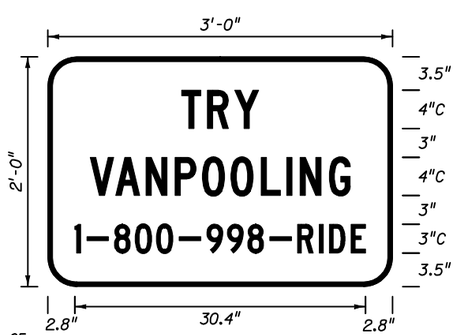

FTP - 65
3' X 2'
3" Radii
4" Series C
3" Series C
Blue Background
White Legend & Border

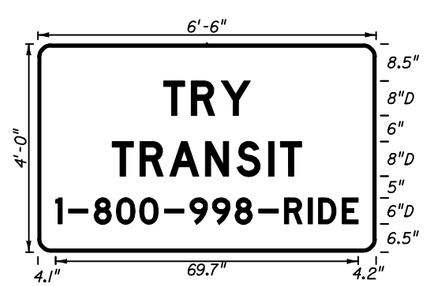

FTP - 66
6'-6" X 4'
3" Radii
8" Series D
6" Series D
Blue Background
White Legend & Border

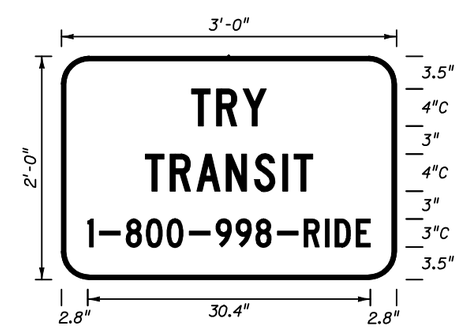

FTP - 67
3' X 2'
3" Radii
4" Series C
3" Series C
Blue Background
White Legend & Border

THE SEALED RECORD OF THIS STANDARD IS ON FILE IN THE ROADWAY DESIGN OFFICE.

INTERIM STANDARD IN ENGLISH UNITS APPLICABLE TO ROADWAY AND TRAFFIC DESIGN STANDARD BOOKLETS PUBLISHED IN EITHER ENGLISH OR METRIC UNITS.

Revised: 12-27-01

STATE OF FLORIDA DEPARTMENT OF TRANSPORTATION

SPECIAL SIGN DETAILS

INTERIM STANDARD

SHEETS NOS. 8-14 OF 14 REPLACE INDEX NO. 17355 (SHEETS 8-12 OF 12) OF THE METRIC ROADWAY AND TRAFFIC DESIGN STANDARDS, BOOKLET DATED JANUARY 2000.

APPROVED BY Clark A Scott
State Traffic Plans Engineer

REVISION NO.	SHEET NO.	INDEX NO.
	8 of 14	017355

FINANCIAL PROJECT ID	STATE PROJ. NO.	SHEET NO.

FTP - 68
6'-6" X 4'
3" Radii
8" Series D
6" Series D
Blue Background
White Legend & Border

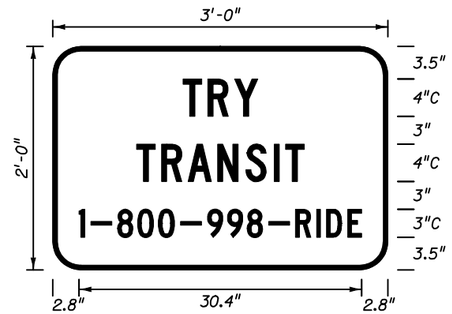

FTP - 69
3' X 2'
3" Radii
4" Series C
3" Series C
Blue Background
White Legend & Border

FTP - 70
3'-6" X 4'
$1\frac{1}{2}$" Radii $\frac{3}{4}$" Border
3" Series C
6" Series C
White Background
Black Legend & Border

FTP - 71
2'-6" X 3'
$1\frac{1}{2}$" Radii $\frac{3}{4}$" Border
2" Series C
4" Series C
White Background
Black Legend & Border

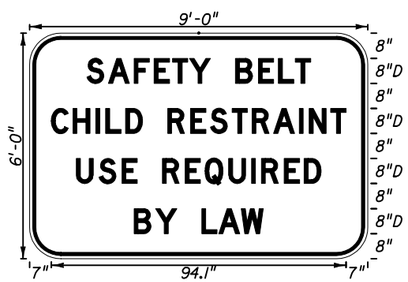

FTP - 72
9' X 6'
9 " Radii $\frac{3}{4}$" Border
8" Series D
White Background
Black Legend & Border

FTP - 73
4' X 3'
$1\frac{1}{2}$" Radii $\frac{3}{4}$" Border
4" Series C
White Background
Black Legend & Border

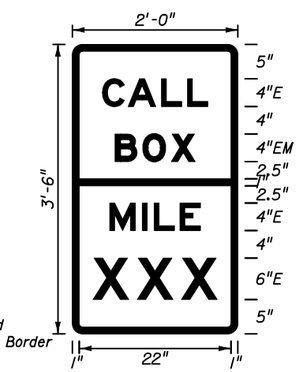

FTP -74
2' X 3'-6"
$1\frac{1}{2}$" Radii
Top
4" Series E
4" Series EM
Blue Background
White legend & Border
Bottom
4" Series E
6" Series E
Green Background
White Legend & Border

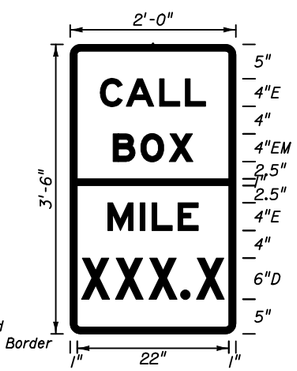

FTP - 75
2' X 3'-6"
$1\frac{1}{2}$" Radii
Top
4" Series E
4" Series EM
Blue Background
White legend & Border
Bottom
4" Series E
6" Series D
Green Background
White Legend & Border

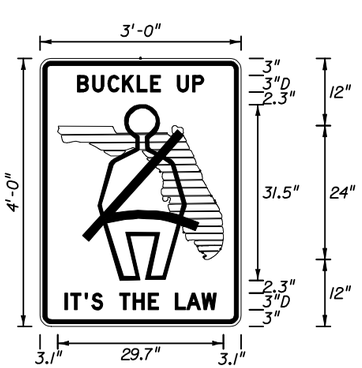

FTP - 76
3' X 4'
$1\frac{1}{2}$" Radii $\frac{3}{4}$" Border
3" Series D
White Background
Black Legend, Border & Man Belt Symbol
Florida Shield Green

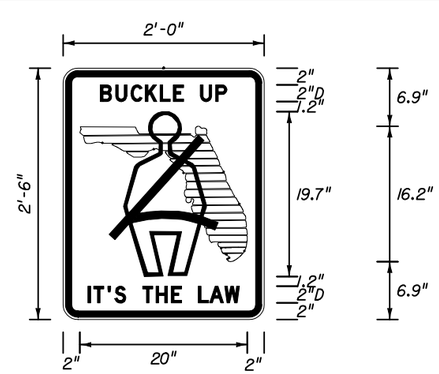

FTP - 77
3' X 4'
$1\frac{1}{2}$" Radii $\frac{3}{4}$" Border
2" Series D
White Background
Black Legend, Border & Man Belt Symbol
Florida Shield Green

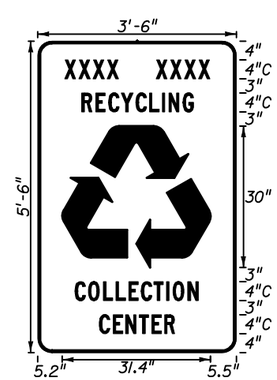

FTP - 78
3'-6" X 5'-6"
3" Radii
4" Series C
Green Background
White Legend, Border & Symbol
Municipality Name Optional

Revised: 12-27-01

THE SEALED RECORD OF THIS STANDARD IS ON FILE IN THE ROADWAY DESIGN OFFICE.

INTERIM STANDARD IN ENGLISH UNITS APPLICABLE TO ROADWAY AND TRAFFIC DESIGN STANDARD BOOKLETS PUBLISHED IN EITHER ENGLISH OR METRIC UNITS.

STATE OF FLORIDA DEPARTMENT OF TRANSPORTATION

SPECIAL SIGN DETAILS

INTERIM STANDARD

SHEETS NOS. 8-14 OF 14 REPLACE INDEX NO. 17355 (SHEETS 8-12 OF 12) OF THE METRIC ROADWAY AND TRAFFIC DESIGN STANDARDS, BOOKLET DATED JANUARY 2000.

APPROVED BY Clark A Scott
State Traffic Plans Engineer

REVISION NO.	SHEET NO.	INDEX NO.
	9 of 14	017355

FINANCIAL PROJECT ID	STATE PROJ. NO.	SHEET NO.

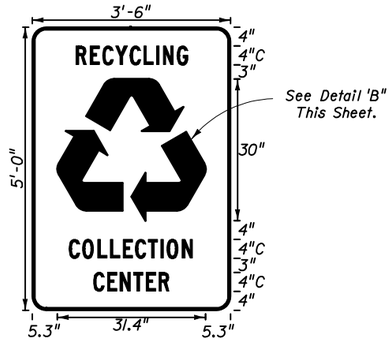

FTP - 79
3'-6" X 5'
3" Radii
4" Series C
Green Background
White Legend, Border & Symbol

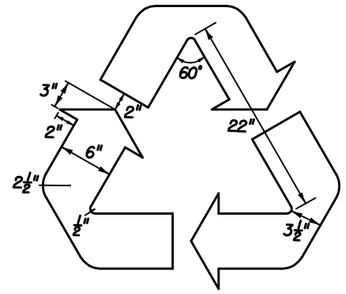

DETAIL 'B 'for FTP - 79

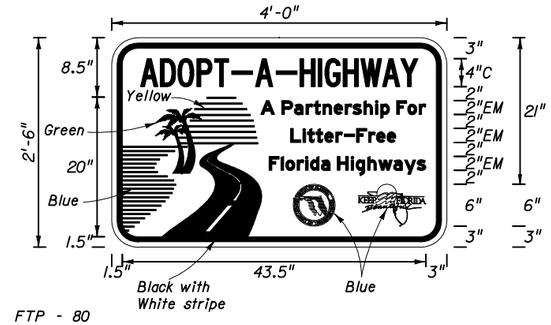

FTP - 80
4" X 2"-6"
3" Radii
4" Series C
2" Series EM
White Background
Blue Legend & Border

THE SEALED RECORD OF THIS STANDARD IS ON FILE IN THE ROADWAY DESIGN OFFICE.

INTERIM STANDARD IN ENGLISH UNITS APPLICABLE TO ROADWAY AND TRAFFIC DESIGN STANDARD BOOKLETS PUBLISHED IN EITHER ENGLISH OR METRIC UNITS.

STATE OF FLORIDA DEPARTMENT OF TRANSPORTATION

SPECIAL SIGN DETAILS

INTERIM STANDARD

SHEETS NOS. 8-14 OF 14 REPLACE INDEX NO. 17355 (SHEETS 8-12 OF 12) OF THE METRIC ROADWAY AND TRAFFIC DESIGN STANDARDS, BOOKLET DATED JANUARY 2000.

APPROVED BY Clark A Scott
State Traffic Plans Engineer

REVISION NO.	SHEET NO.	INDEX NO.
	10 of 14	017355

Revised: 12-27-01

FINANCIAL PROJECT ID	STATE PROJ. NO.	SHEET NO.

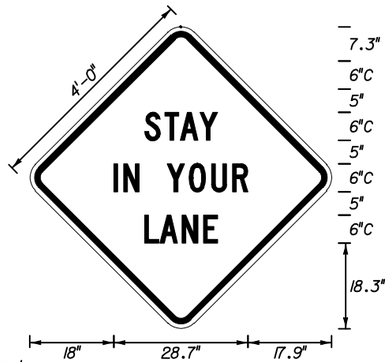

MOT - 1
4' X 4'
3" Radii $\frac{3}{4}$" Border
6" Series C Legend
Orange Background
Black Legend & Border

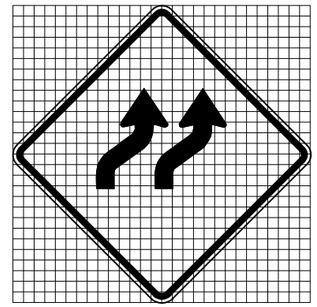

MOT - 2
4' X 4'
3" Radii $\frac{3}{4}$" Border
Grid = 2" X 2"
Orange Background
Black Arrows & Border

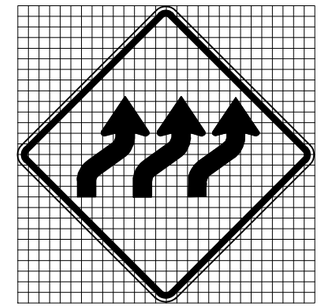

MOT - 3
4' X 4'
3" Radii $\frac{3}{4}$" Border
Grid = 2" X 2"
Orange Background
Black Arrows & Border

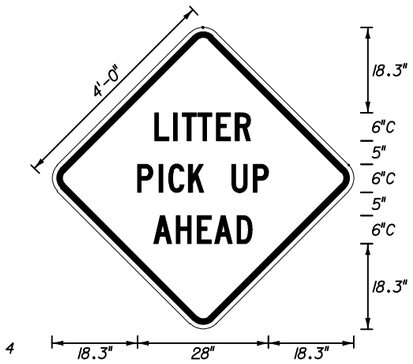

MOT - 4
4' X 4'
3" Radii $\frac{3}{4}$" Border
Orange Background
Black Arrows & Border

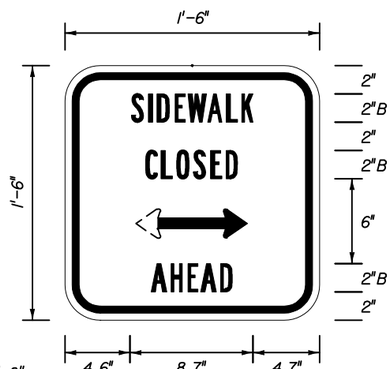

MOT -5
1'-6" X 1'-6"
2" Radii $\frac{3}{4}$" Border
2" Series B Legend
White Background
Black Legend & Border

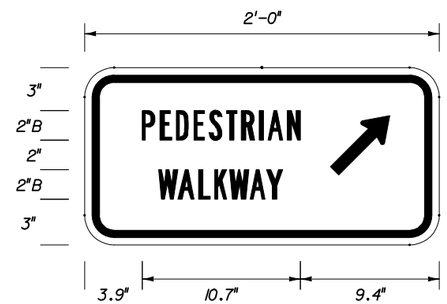

MOT - 6
2' X 1'
$1\frac{1}{2}$" Radii $\frac{3}{4}$" Border
2" Series B Legend
White Background
Black Legend & Border

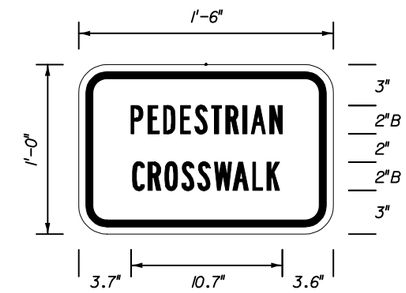

MOT - 7
1'-6" X 1'
$1\frac{1}{2}$" Radii $\frac{3}{4}$" Border
2" Series B Legend
White Background
Black Legend & Border

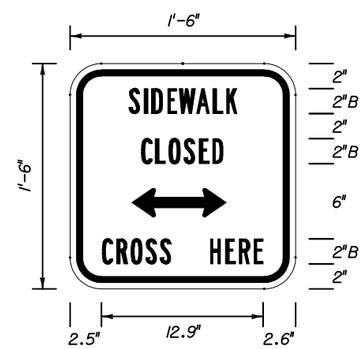

MOT - 8
1'-6" X 1'-6"
$2\frac{1}{4}$" Radii $\frac{3}{4}$" Border
2" Series B Legend
White Background
Black Legend & Border

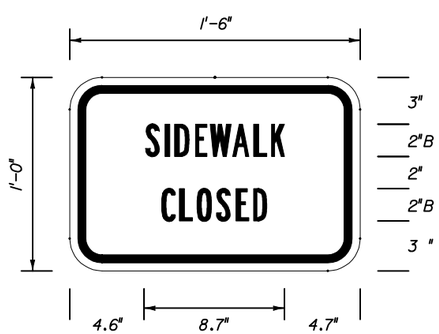

MOT - 9
1'-6" X 1'
$1\frac{1}{2}$" Radii $\frac{3}{4}$" Border
2" Series B Legend
White Background
Black Legend & Border

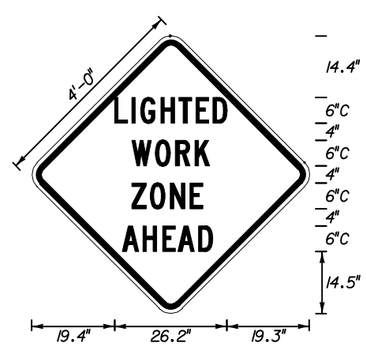

MOT - 10
4' X 4'
3" Radii $\frac{3}{4}$" Border
6" Series C Legend
Orange Background
Black Legend & Border

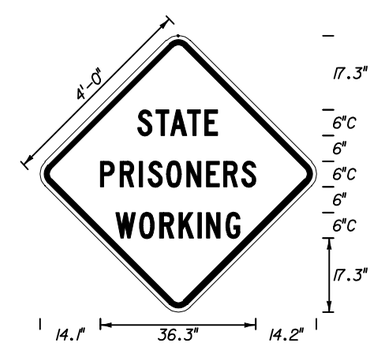

MOT - 11
4' X 4'
3" Radii $\frac{3}{4}$" Border
6" Series C Legend
Orange Background
Black Legend & Border

Revised: 12-27-01

THE SEALED RECORD OF THIS STANDARD IS ON FILE IN THE ROADWAY DESIGN OFFICE.

INTERIM STANDARD IN ENGLISH UNITS APPLICABLE TO ROADWAY AND TRAFFIC DESIGN STANDARD BOOKLETS PUBLISHED IN EITHER ENGLISH OR METRIC UNITS.

STATE OF FLORIDA DEPARTMENT OF TRANSPORTATION

SPECIAL SIGN DETAILS

INTERIM STANDARD

SHEETS NOS. 8-14 OF 14 REPLACE INDEX NO. 17355 (SHEETS 8-12 OF 12) OF THE METRIC ROADWAY AND TRAFFIC DESIGN STANDARDS, BOOKLET DATED JANUARY 2000.

APPROVED BY Clark A Scott
State Traffic Plans Engineer

REVISION NO.	SHEET NO.	INDEX NO.
	11 of 14	017355

FINANCIAL PROJECT ID	STATE PROJ. NO.	SHEET NO.

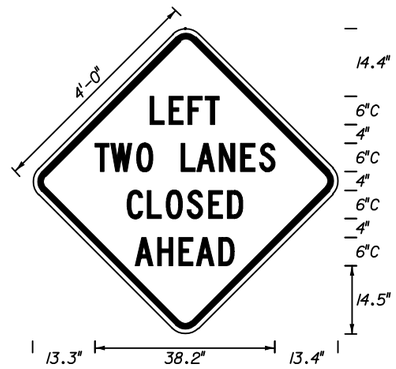

MOT - 12
4' X 4'
3" Radii $\frac{3}{4}$" Border
6" Series C Legend
Orange Background
Black Legend & Border

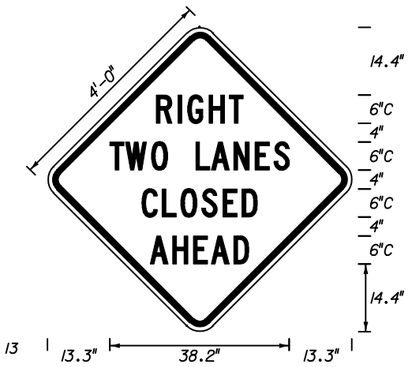

MOT - 13
4' X 4'
3" Radii $\frac{3}{4}$" Border
6" Series C Legend
Orange Background
Black Legend & Border

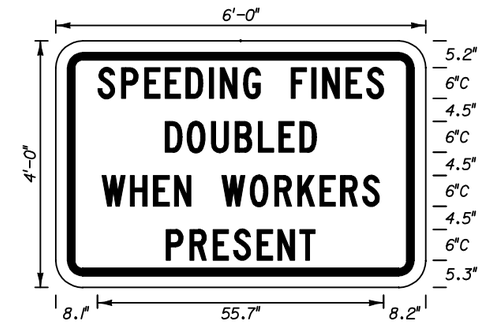

MOT - 14
6' X 4'
3" Radii $\frac{3}{4}$" Border
6" Series C Legend
White Background
Black Legend & Border

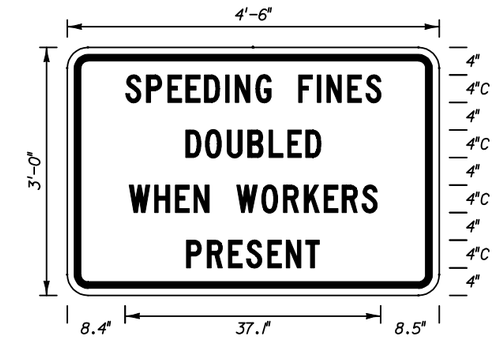

MOT - 15
4'-6" X 3'
3" Radii $\frac{3}{4}$" Border
4" Series C Legend
White Background
Black Legend & Border

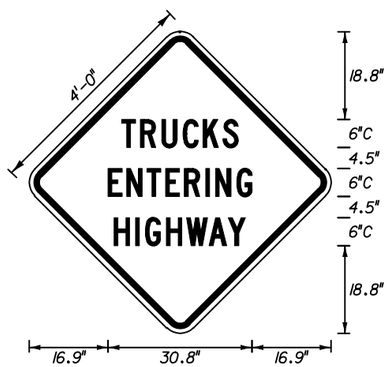

MOT - 16
4' X 4'
3" Radii $\frac{3}{4}$" Border
6" Series C Legend
Orange Background
Black Legend & Border

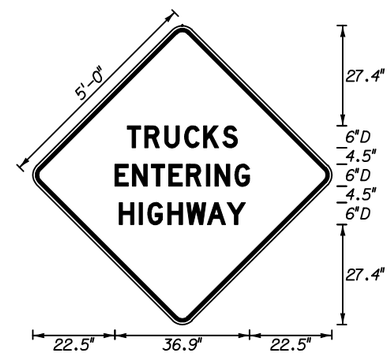

MOT - 17
5' X 5'
3" Radii 1" Border
6" Series D Legend
Orange Background
Black Legend & Border

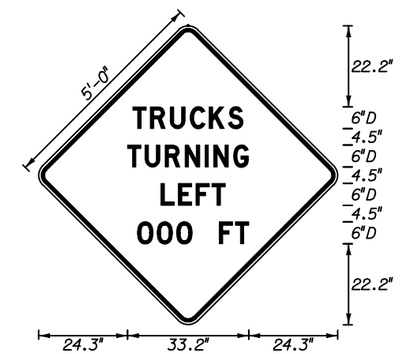

MOT - 18
5' X 5'
3" Radii 1" Border
6" Series D Legend
Orange Background
Black Legend & Border

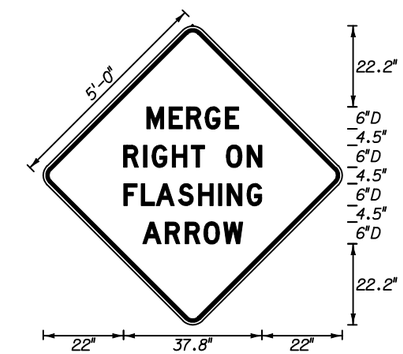

MOT - 19
5' X 5'
3" Radii 1" Border
6" Series D Legend
Orange Background
Black Legend & Border

THE SEALED RECORD OF THIS STANDARD IS ON FILE IN THE ROADWAY DESIGN OFFICE.

INTERIM STANDARD IN ENGLISH UNITS APPLICABLE TO ROADWAY AND TRAFFIC DESIGN STANDARD BOOKLETS PUBLISHED IN EITHER ENGLISH OR METRIC UNITS.

Revised: 12-27-01

STATE OF FLORIDA DEPARTMENT OF TRANSPORTATION

SPECIAL SIGN DETAILS

INTERIM STANDARD

SHEETS NOS. 8-14 OF 14 REPLACE INDEX NO. 17355 (SHEETS 8-12 OF 12) OF THE METRIC ROADWAY AND TRAFFIC DESIGN STANDARDS, BOOKLET DATED JANUARY 2000.

APPROVED BY Clark A Scott
State Traffic Plans Engineer

REVISION NO.	SHEET NO.	INDEX NO.
	12 of 14	017355

FINANCIAL PROJECT ID	STATE PROJ. NO.	SHEET NO.

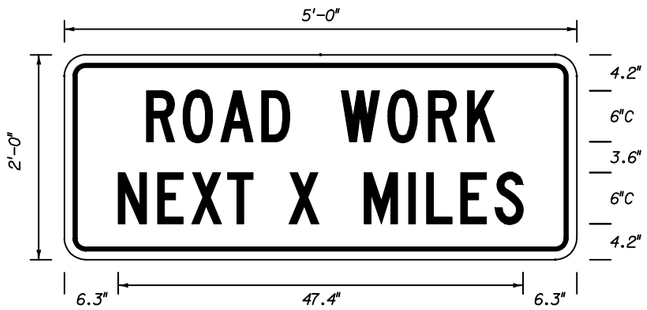

G20-1
5' X 2'
1.5 Radii .75 Border
6" Series C Legend
Orange Background
Black Legend & Border

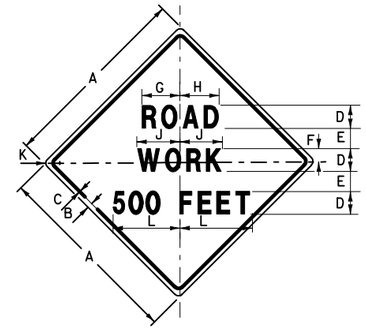

W20-1A
LEGEND AND BORDER: BLACK
BACKGROUND: ORANGE

DIMENSIONS IN INCHES										
A	B	C	D	E	F	G	H	J	K	L
36	$\frac{5}{8}$	$\frac{7}{8}$	5D	$3\frac{1}{2}$	$3\frac{1}{4}$	$8\frac{3}{8}$	$8\frac{7}{8}$	9	$2\frac{1}{4}$	$17\frac{1}{4}$
48	$\frac{3}{4}$	$1\frac{1}{4}$	7D	$4\frac{3}{4}$	$4\frac{1}{2}$	$11\frac{11}{16}$	$12\frac{7}{16}$	$12\frac{5}{8}$	3	24

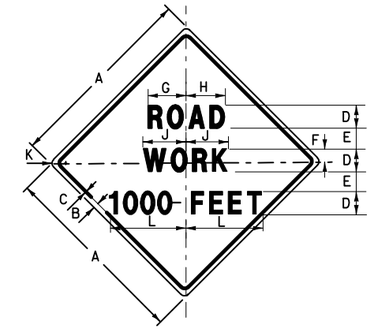

W20-1B
LEGEND AND BORDER: BLACK
BACKGROUND: ORANGE

DIMENSIONS IN INCHES										
A	B	C	D	E	F	G	H	J	K	L
36	$\frac{5}{8}$	$\frac{7}{8}$	5D	$3\frac{1}{2}$	$3\frac{1}{4}$	$8\frac{3}{8}$	$8\frac{7}{8}$	9	$2\frac{1}{4}$	$18\frac{3}{8}$
48	$\frac{3}{4}$	$1\frac{1}{4}$	7D	$4\frac{3}{4}$	$4\frac{1}{2}$	$11\frac{11}{16}$	$12\frac{5}{8}$	$12\frac{5}{8}$	3	$25\frac{7}{8}$

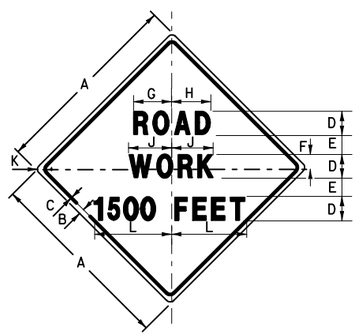

W20-1C
LEGEND AND BORDER: BLACK
BACKGROUND: ORANGE

DIMENSIONS IN INCHES										
A	B	C	D	E	F	G	H	J	K	L
36	$\frac{5}{8}$	$\frac{7}{8}$	5D	$3\frac{1}{2}$	$3\frac{1}{4}$	$8\frac{3}{8}$	$8\frac{7}{8}$	9	$2\frac{1}{4}$	$18\frac{3}{8}$
48	$\frac{3}{4}$	$1\frac{1}{4}$	7D	$4\frac{3}{4}$	$4\frac{1}{2}$	$11\frac{11}{16}$	$12\frac{7}{16}$	$12\frac{5}{8}$	3	$25\frac{3}{4}$

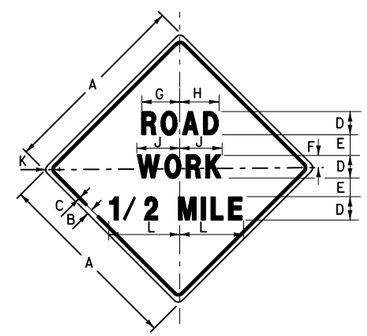

W20-1D
LEGEND AND BORDER: BLACK
BACKGROUND: ORANGE

DIMENSIONS IN INCHES										
A	B	C	D	E	F	G	H	J	K	L
36	$\frac{5}{8}$	$\frac{7}{8}$	5D	$3\frac{1}{2}$	$3\frac{1}{4}$	$8\frac{3}{8}$	$8\frac{7}{8}$	9	$2\frac{1}{4}$	$16\frac{3}{4}$
48	$\frac{3}{4}$	$1\frac{1}{4}$	7D	$4\frac{3}{4}$	$4\frac{1}{2}$	$11\frac{11}{16}$	$12\frac{7}{16}$	$12\frac{5}{8}$	3	22

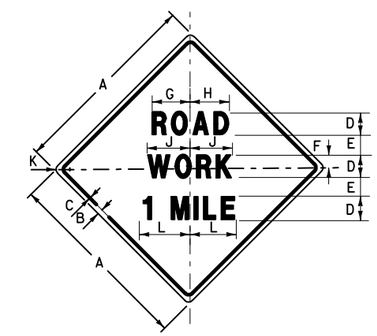

W20-1E
LEGEND AND BORDER: BLACK
BACKGROUND: ORANGE

DIMENSIONS IN INCHES										
A	B	C	D	E	F	G	H	J	K	L
36	$\frac{5}{8}$	$\frac{7}{8}$	5D	$3\frac{1}{2}$	$3\frac{1}{4}$	$8\frac{3}{8}$	$8\frac{7}{8}$	9	$2\frac{1}{4}$	$11\frac{3}{8}$
48	$\frac{3}{4}$	$1\frac{1}{4}$	7D	$4\frac{3}{4}$	$4\frac{1}{2}$	$11\frac{11}{16}$	$12\frac{5}{8}$	$12\frac{5}{8}$	3	$15\frac{7}{8}$

THE SEALED RECORD OF THIS STANDARD IS ON FILE IN THE ROADWAY DESIGN OFFICE.

INTERIM STANDARD IN ENGLISH UNITS APPLICABLE TO ROADWAY AND TRAFFIC DESIGN STANDARD BOOKLETS PUBLISHED IN EITHER ENGLISH OR METRIC UNITS.

Revised: 12-27-01

STATE OF FLORIDA DEPARTMENT OF TRANSPORTATION

SPECIAL SIGN DETAILS

INTERIM STANDARD

SHEETS NOS. 8-14 OF 14 REPLACE INDEX NO. 17355 (SHEETS 8-12 OF 12) OF THE METRIC ROADWAY AND TRAFFIC DESIGN STANDARDS, BOOKLET DATED JANUARY 2000.

APPROVED BY
State Traffic Plans Engineer

REVISION NO.	SHEET NO.	INDEX NO.
	13 of 14	017355

FINANCIAL PROJECT ID	STATE PROJ. NO.	SHEET NO.

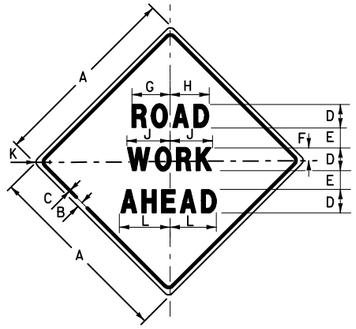

W20-1F
LEGEND AND BORDER: BLACK
BACKGROUND: ORANGE

DIMENSIONS IN INCHES										
A	B	C	D	E	F	G	H	J	K	L
36	$\frac{5}{8}$	$\frac{7}{8}$	5D	$3\frac{1}{2}$	$3\frac{1}{4}$	$8\frac{3}{8}$	$8\frac{7}{8}$	9	$2\frac{1}{4}$	11
48	$\frac{3}{4}$	$1\frac{1}{4}$	7D	$4\frac{3}{4}$	$4\frac{1}{2}$	$11\frac{11}{16}$	$12\frac{7}{16}$	$12\frac{5}{8}$	3	$15\frac{1}{4}$

THE SEALED RECORD OF THIS STANDARD IS ON FILE IN THE ROADWAY DESIGN OFFICE.

INTERIM STANDARD IN ENGLISH UNITS APPLICABLE TO ROADWAY AND TRAFFIC DESIGN STANDARD BOOKLETS PUBLISHED IN EITHER ENGLISH OR METRIC UNITS.

Revised: 12-27-01

STATE OF FLORIDA DEPARTMENT OF TRANSPORTATION

SPECIAL SIGN DETAILS

INTERIM STANDARD

SHEETS NOS. 8-14 OF 14 REPLACE INDEX NO. 17355 (SHEETS 8-12 OF 12) OF THE METRIC ROADWAY AND TRAFFIC DESIGN STANDARDS, BOOKLET DATED JANUARY 2000.

APPROVED BY Clark A Scott
State Traffic Plans Engineer

REVISION NO.	SHEET NO.	INDEX NO.
	14 of 14	017355