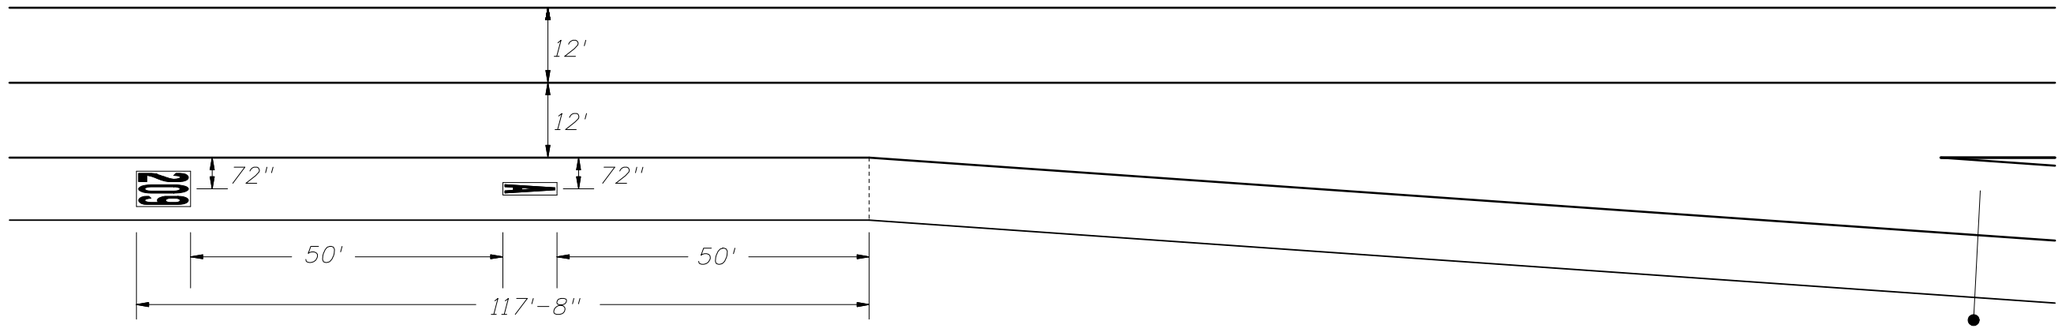

LAYOUT FOR 1, 2 AND 3 DIGIT NUMBERS AND LETTERS

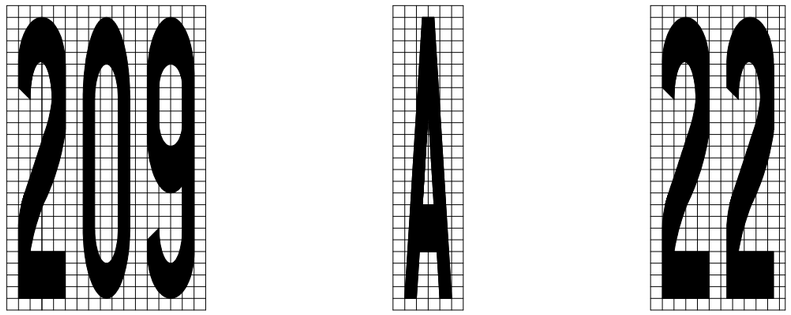

MESSAGE SIZE AND SPACING

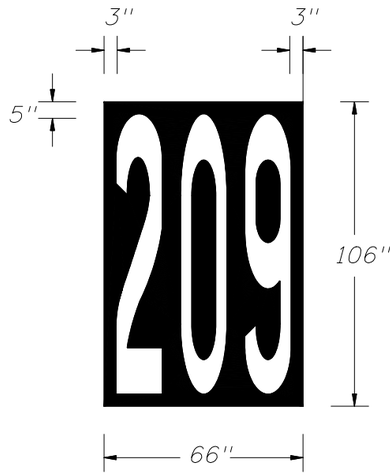

MAT DIMENSIONS

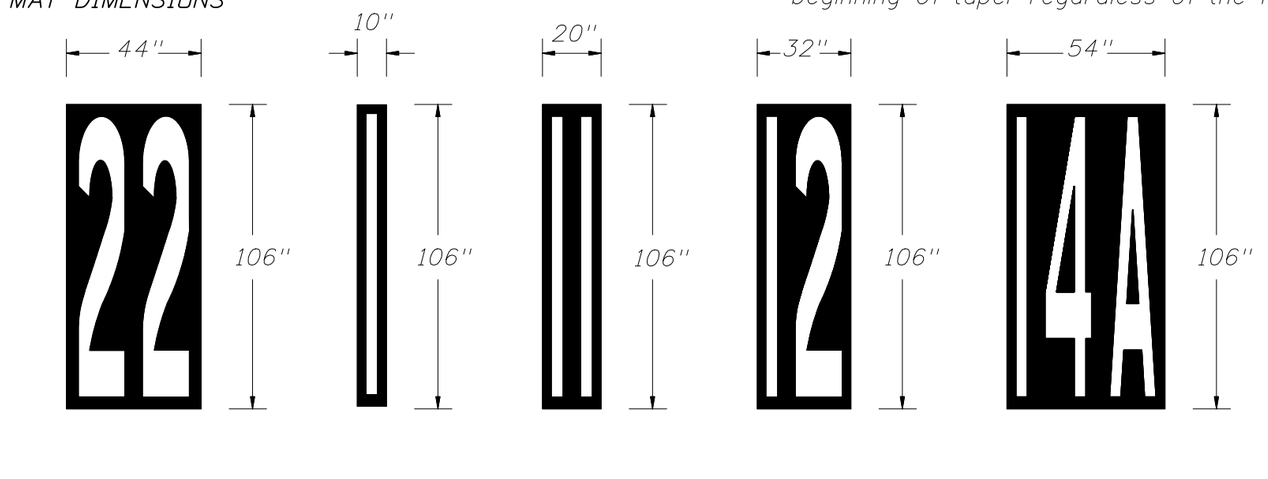

NOTES:

1. Messages shall meet requirements of Specification Section 971-7 and Section 711.
2. The thickness of the preformed message shall be 125 mils.
3. The message shall consist of white letters and numbers with black contrasting material. The black material shall meet the mat dimensions shown and have a minimum skid resistance value of 55 BPN.
4. The "EXIT NUMBER" position remains the same (117'-8" from the beginning of taper regardless of the number of lines of information.

REVISIONS					
DATE	BY	DESCRIPTION	DATE	BY	DESCRIPTION
06/07/06	C.H.	RAMP EXIT NUMBERS ADDED.			

STATE OF FLORIDA DEPARTMENT OF TRANSPORTATION

2006 Interim Design Standard

SPECIAL MARKING AREAS

Interim Date 07-01-06

Sheet No. 14 of 14

Index No. 17346