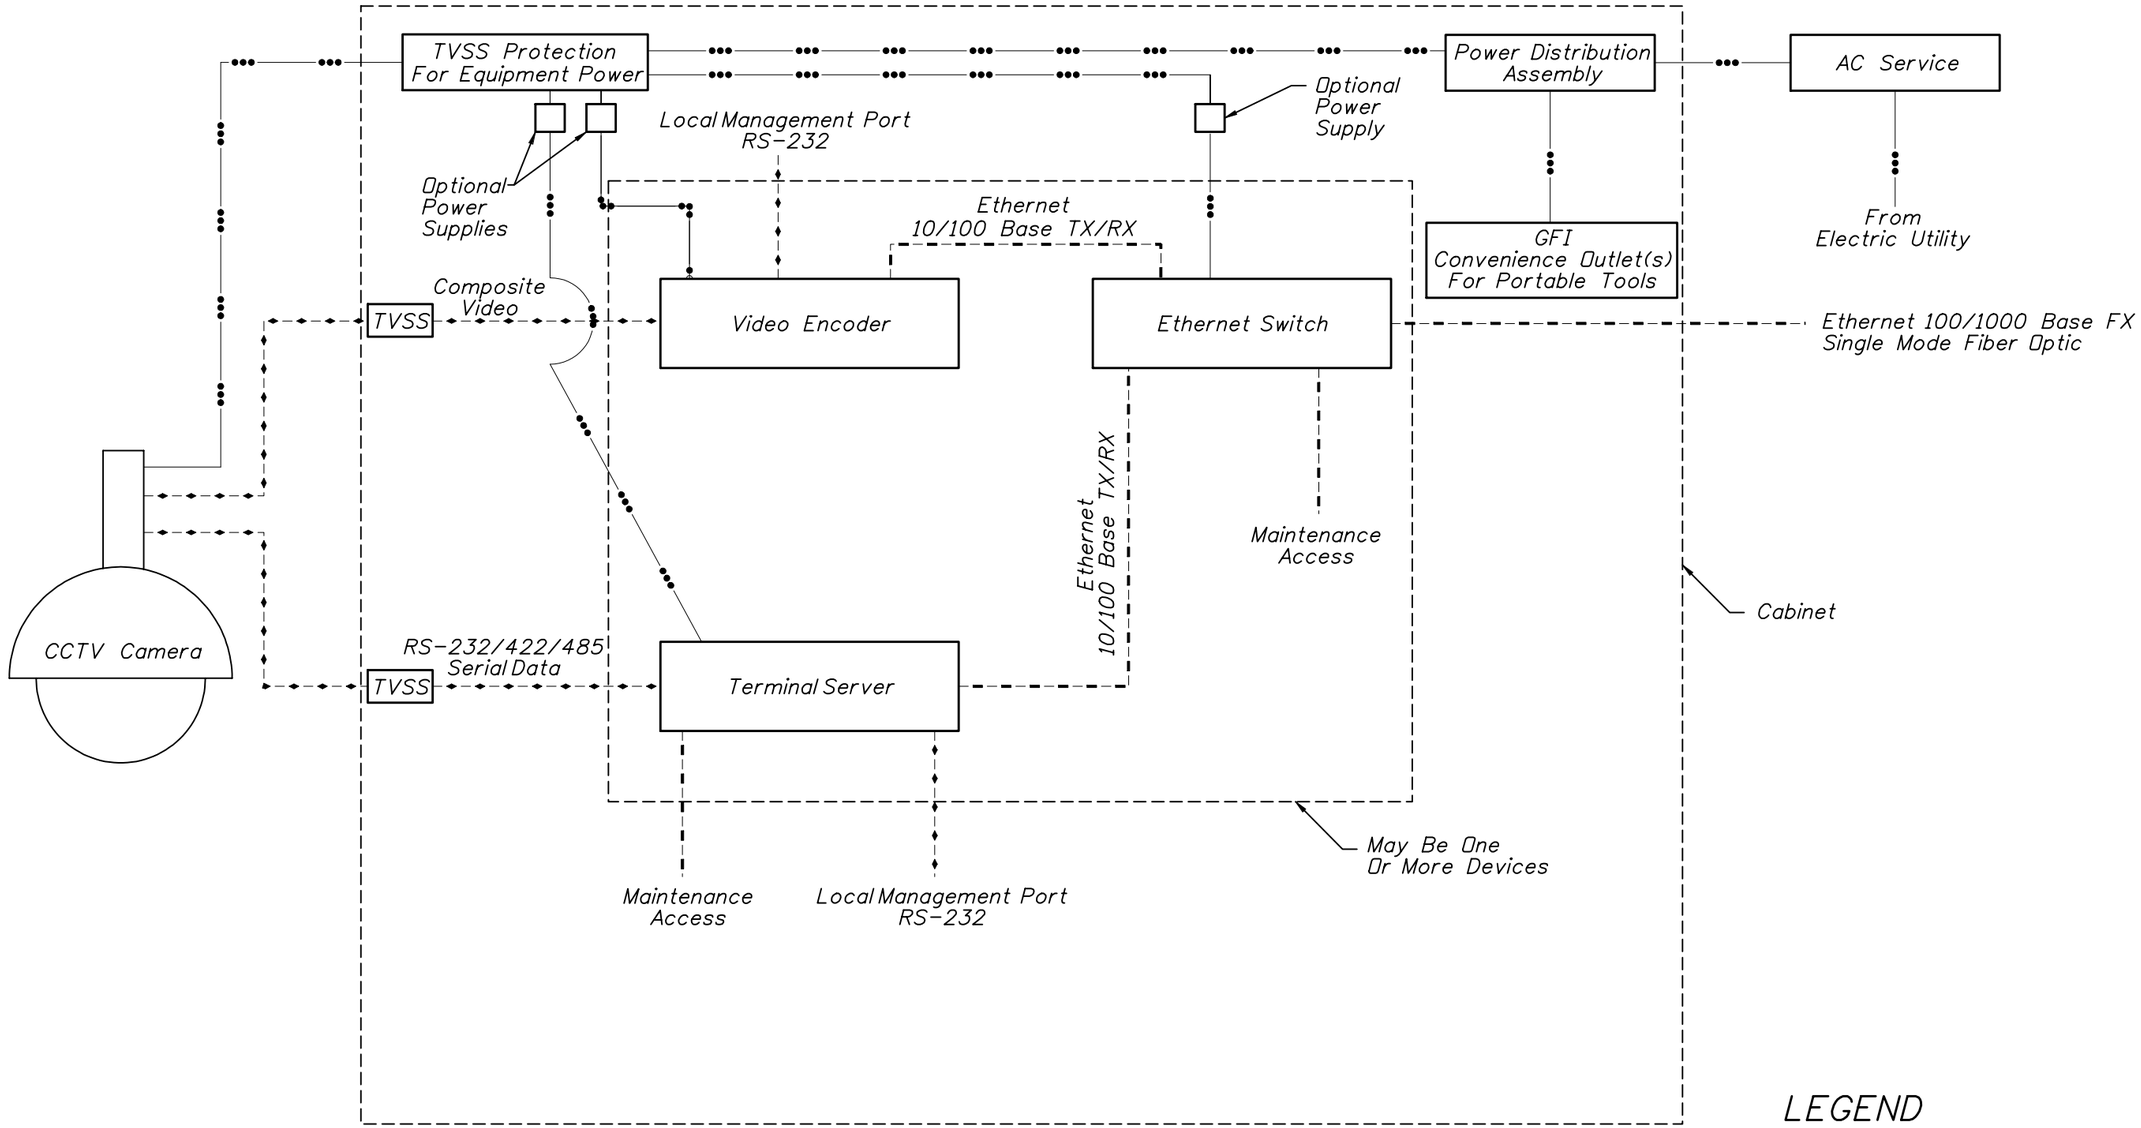

LEGEND

Data

Ethernet

Power

TVSS — Transient Voltage Surge Suppressor

REVISIONS					
Date	By	Description	Date	By	Description
01/01/06	ITS	New Design Standard Index.			

2006 Interim Design Standard

CCTV BLOCK DIAGRAM

Interim Date: 01/01/06

Sheet No.: 1 of 1

Index No.: 18105