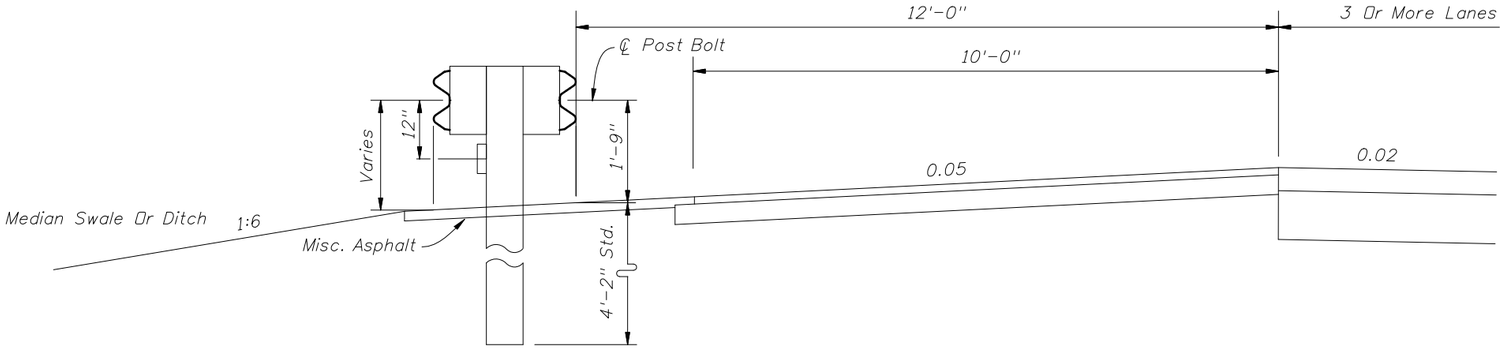


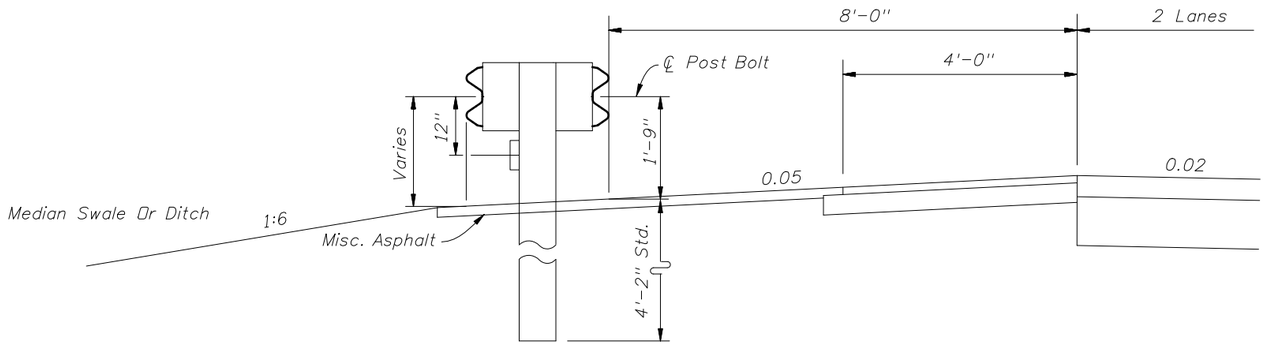


*MOUNTING HEIGHT FOR DOUBLE FACED GUARDRAIL ON MEDIAN SHOULDERS (FREEWAYS)*

**Notes:**

1. Typical placement shown. May be constructed at other locations as called for in the plans.
2. Rub rail required on median side or ditch side of barrier.