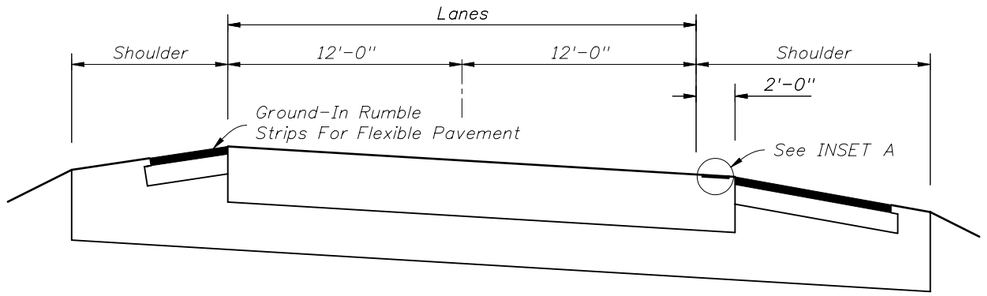

NTS

RIGID PAVEMENT WITH FLEXIBLE PAVEMENT SHOULDER

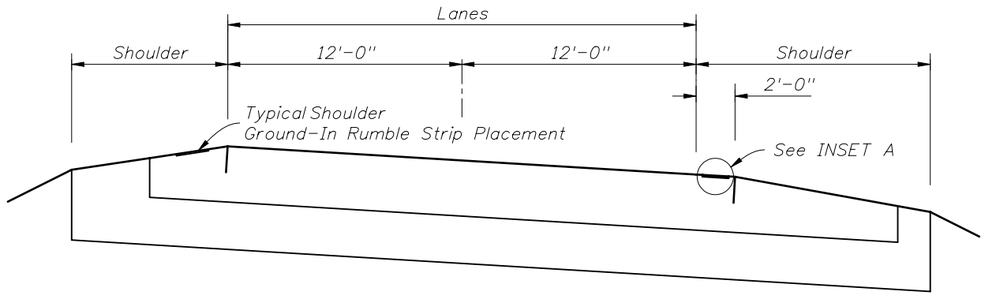

NTS

RIGID PAVEMENT WITH RIGID PAVEMENT SHOULDER

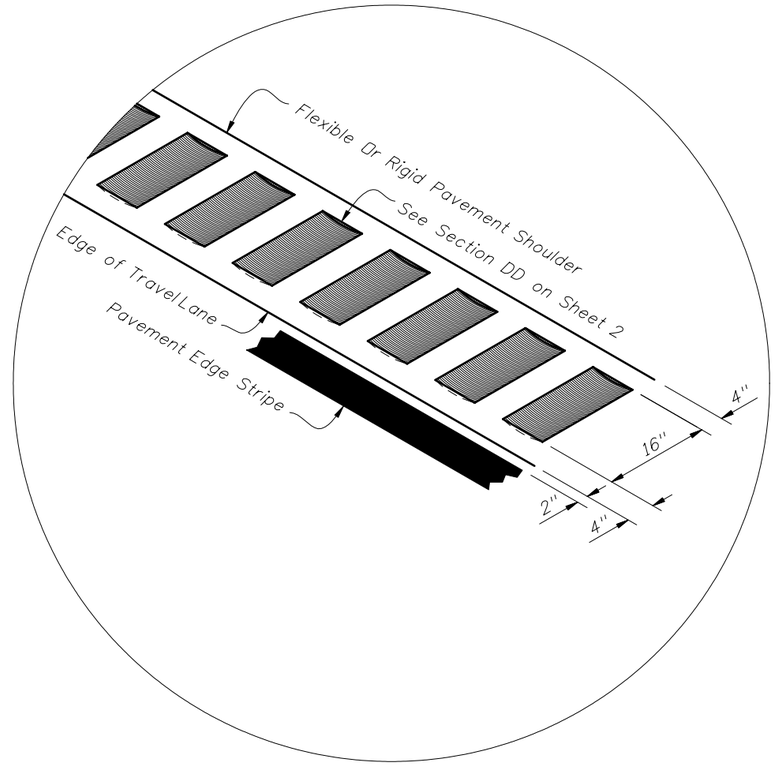

ISOMETRIC - LONGITUDINAL CUT (RIGID PAVEMENT)

INSET A

REVISIONS						2006 Interim Design Standard	Interim Date	Sheet No.
DATE	BY	DESCRIPTION	DATE	BY	DESCRIPTION		07/01/06	3 of 3
06/27/06	SBC	New sheet.				**RUMBLE STRIPS**	Index No. 518	