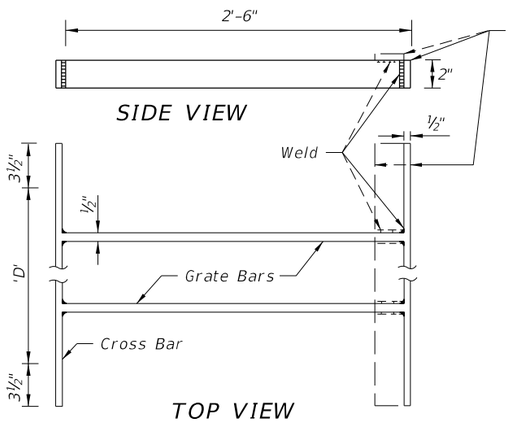


## GRATE TYPE NO. 1

| Pipe Size | Grate Bars Reqd. | Grate (lb) |
|---|---|---|
| 15" | 2 | 28.93 |

Bars to be evenly spaced across dimension 'D'
All bars ½" x 2"

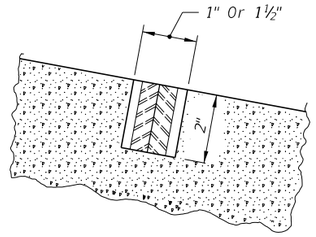


SECTION AA

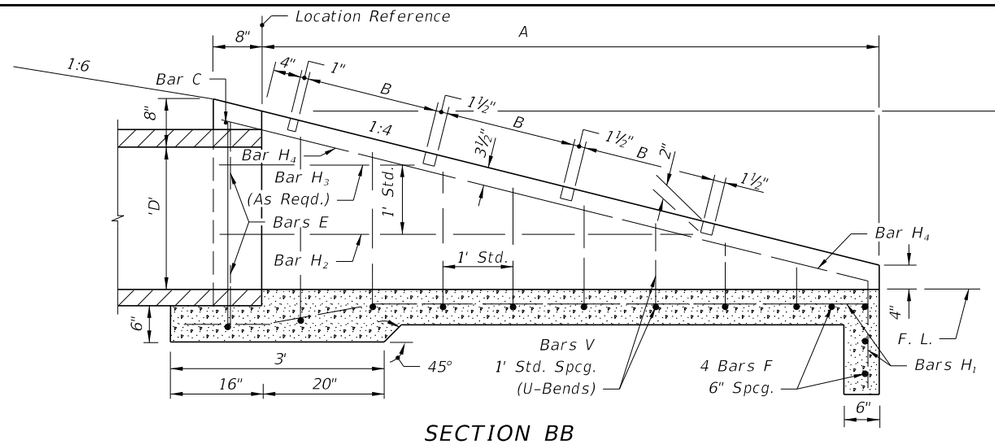


SECTION BB

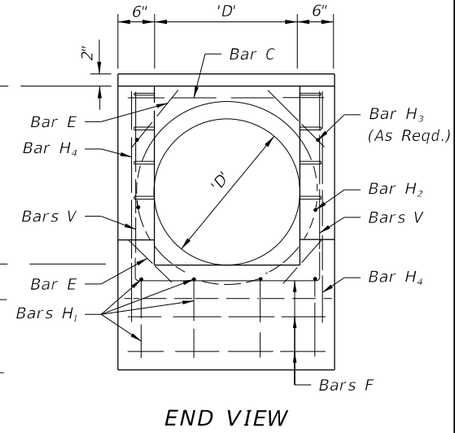


END VIEW

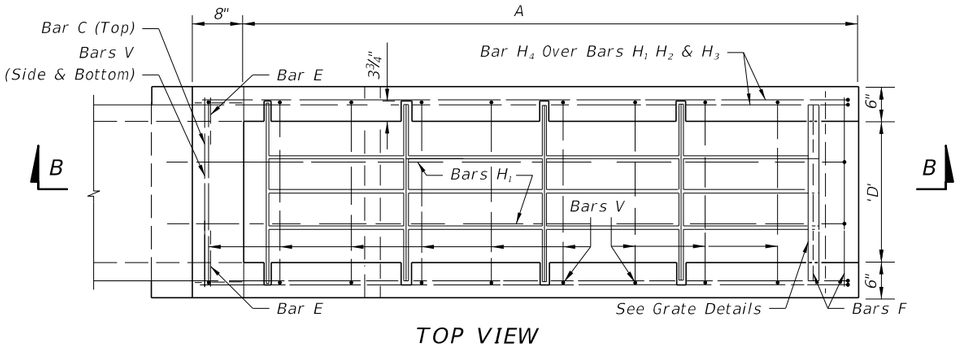


TOP VIEW

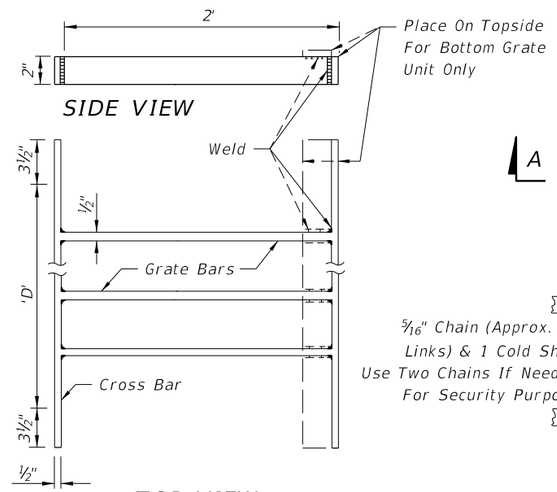


TOP VIEW

## GRATE TYPE NO. 2

| Pipe Size | Grate Bars Reqd. | Grate (lb) |
|---|---|---|
| 18" | 3 | 33.69 |
| 24" | 4 | 43.63 |
| 30" | 5 | 53.55 |

Bars to be evenly spaced across dimension 'D'.
All bars ½" x 2".

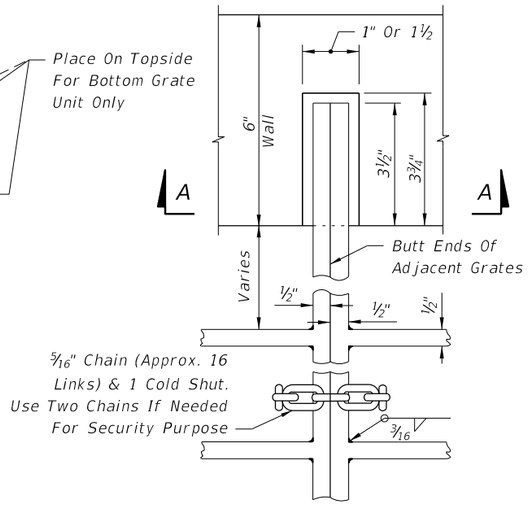


TOP VIEW

## GRATE, SEAT, WELD & CHAIN DETAIL

### TABLE OF DIMENSIONS AND QUANTITIES

| Slope 1:4 | Pipe Size D | A | B | Class I Conc. (CY) | Reinf. Steel (lb) | Number Of Grates Reqd. Type No. 1 | Number Of Grates Reqd. Type No. 2 | Total Grate Wt. (lb) | Sodding (SY) | Slope Transition Offset | Slope Transition L |
|---|---|---|---|---|---|---|---|---|---|---|---|
| | 15" | 5.67' | 2.38' | 0.85 | 56 | 2 | 0 | 57.86 | 15 | 4.2' | 42' |
| | 18" | 6.67' | 1.875' | 1.01 | 73 | 0 | 3 | 101.08 | 16 | 4.8' | 48' |
| | 24" | 8.67' | 1.875' | 1.65 | 97 | 0 | 4 | 174.52 | 19 | 5.8' | 58' |
| | 30" | 10.67' | 1.875' | 2.33 | 129 | 0 | 5 | 267.75 | 21 | 6.9' | 69' |

### GENERAL NOTES

1. This endwall is to be used only in the clear zone for the drainage of medians and other areas having low design velocities and negligible debris.
2. Reinforcing steel: All bars are size #4. Spacings shown are center to center. Laps to be 12" minimum. Clearance is 2" except as noted. Square welded wire fabric (two cages max.) having an equivalent cross sectional area (0.20 sq. in.) may be substituted for bar reinforcement.
3. Grates shall be ASTM A242/A242M, A572/A572M or ASTM A5888/A588M, Grade 50 steel. When "Alt. G" grates are specified in the plans, grates shall be galvanized in accordance with Section 975 and 425.3.2 of the Standard Specifications.
4. Endwall to be paid for under the contract unit price for U-Endwall, Each. Payment shall include cost of concrete, reinforcing steel, grate, and accessories. Quantities shown are for estimating purposes only.
5. Sod slopes 5' each side and above endwall. Sodding to be paid for under contract unit price for Performance Turf, SY.
6. Precasting of this endwall will be permitted. Precast units shall conform to the dimensions shown or in accordance with approved shop drawings. Request for shop drawing approval shall be directed to the State Drainage Engineer. Use Index No. 201 for opening and grouting details.
7. Concrete shall be Class I except ASTM C478 (4000 psi) concrete may be substituted for precast items manufactured in plants meeting the requirements of Section 449 of the Specifications.

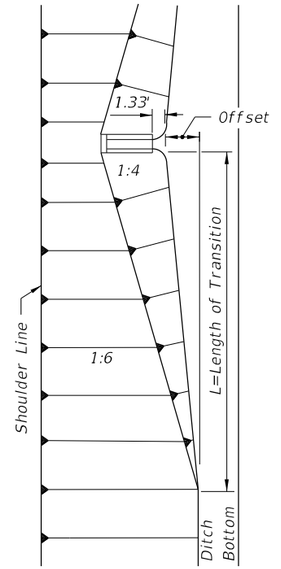


FRONT SLOPE
TRANSITION AT ENDWALL

9:40:00 AM
6/8/2015

| LAST REVISION | REVISION | DESCRIPTION: | FDOT 2016 DESIGN STANDARDS | U-TYPE CONCRETE ENDWALLS WITH GRATES 15" TO 30" PIPE | INDEX NO. | SHEET NO. |
|---|---|---|---|---|---|---|
| 07/01/09 | | | | | 260 | 1 of 1 |