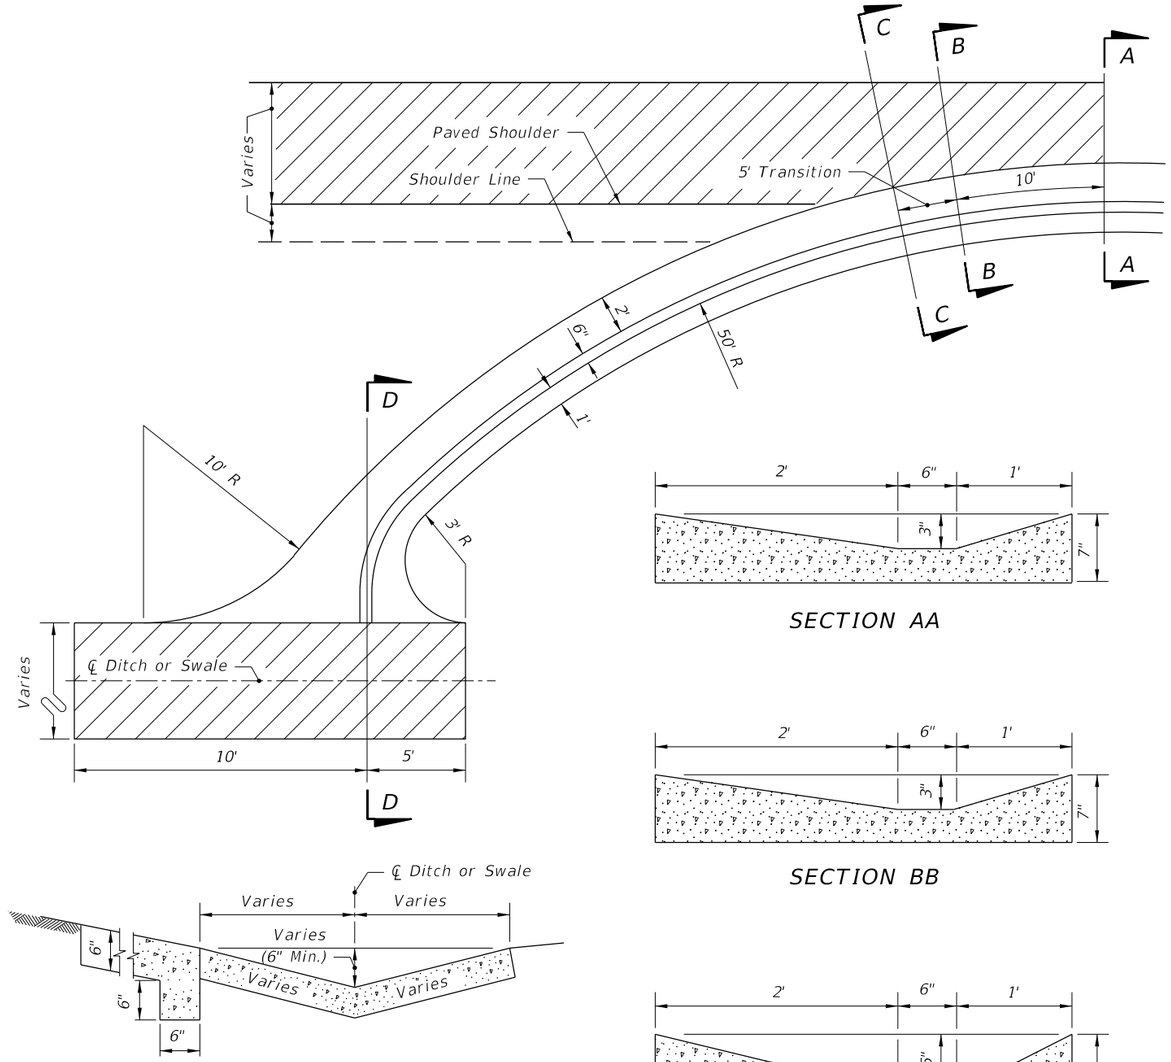

SECTION AA

SECTION BB

SECTION DD

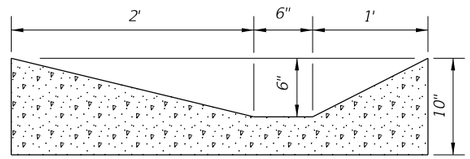

SECTION CC

1. Spillway to be paid for as Shoulder Gutter, L.F.

2. If spillway empties into an unpaved ditch, the detail should be modified as necessary.

DETAIL OF CONCRETE SPILLWAY AT END OF SHOULDER GUTTER

(TO BE USED WHERE INLETS, PIPES & ENDWALLS ARE IMPRACTICAL)

6/8/2015 10:01:32 AM

LAST REVISION	REVISION	DESCRIPTION:			INDEX NO.	SHEET NO.
07/01/09			FDOT 2016 DESIGN STANDARDS	CONCRETE SHOULDER GUTTER SPILLWAY	284	1 of 1