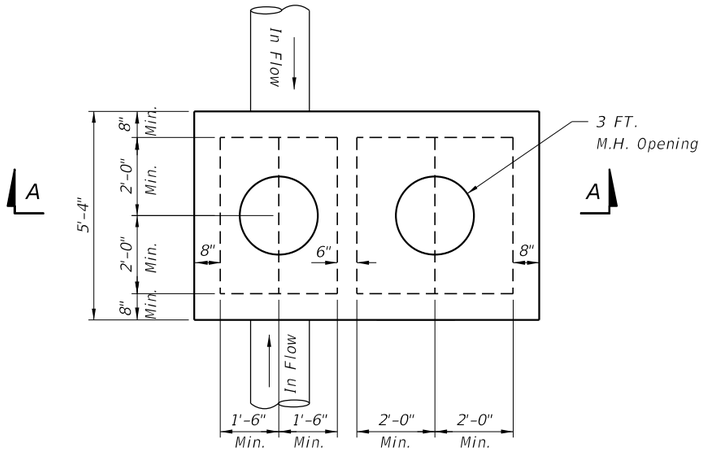

TOP SLAB PLAN

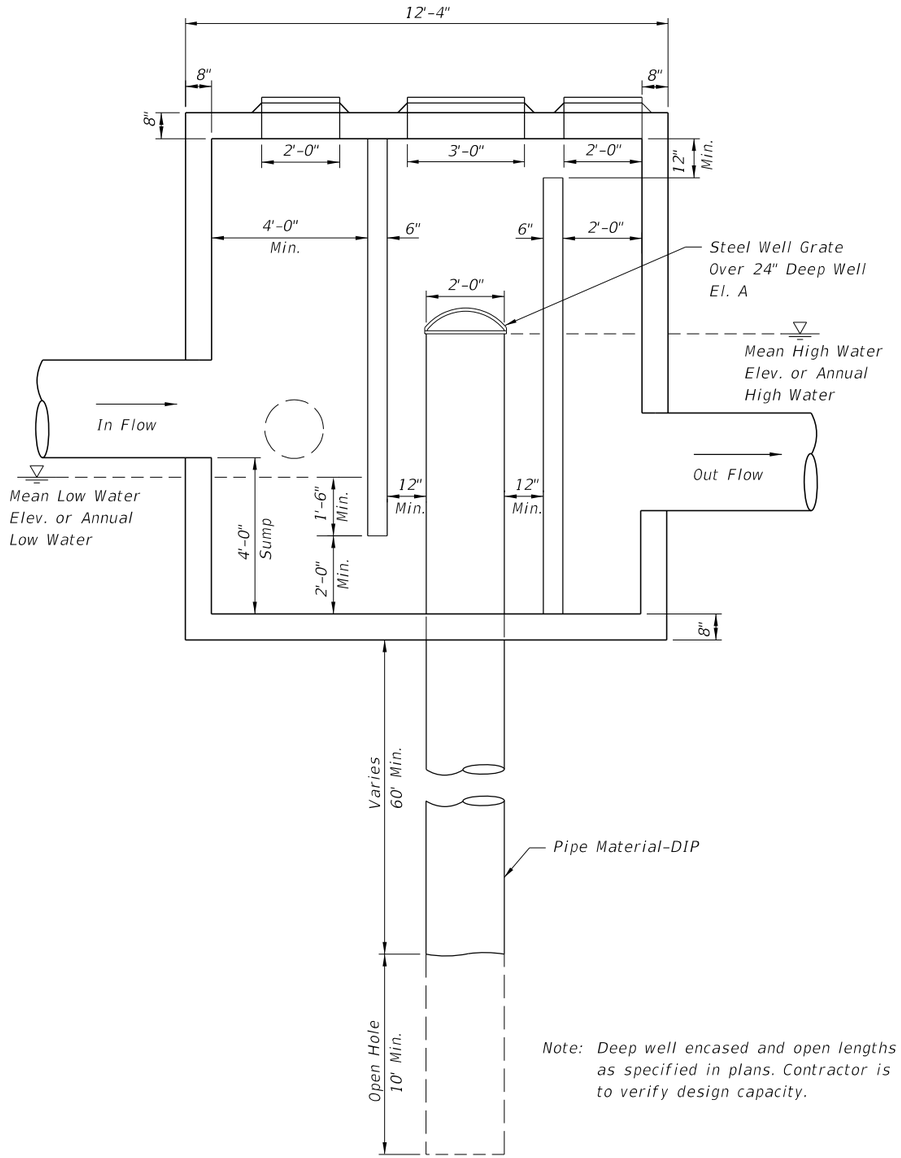

SPECIAL MANHOLE STRUCTURE
DETAIL WITH OUTFALL

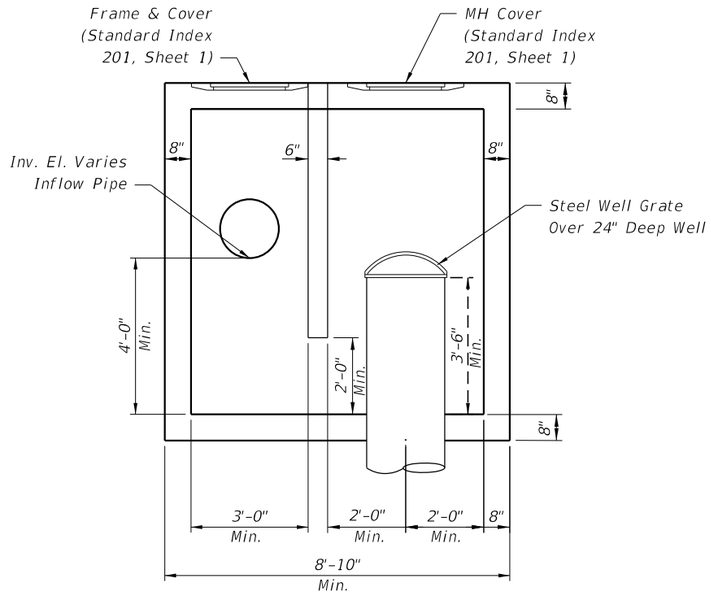

SECTION A-A

STRUCTURE WITH NO OUTFLOW

24" STEEL WELL GRATE

Heavy duty "bee hive" grate

Openings: 1-½" maximum

Total Opening: 1.7 sq ft minimum

For 24" well, outer diameter = 29"

Steel well grate to be installed over 24" deep well.

Steel grate to be hot dipped galvanized after fabrication, see Specification Section 962.

Design Notes

1. Depth of Casing Varies, 60' min.
2. Depth of Open Hole, 10'-20'.
3. Actual Size Of The Inflow And Outflow Chambers Will Be Determined By The Size Of The Pipes (Refer To Table 3 Of Index 200.) The Width Of The Box Shall Be Constant Based On The Largest Pipe. The Length Is To Be Adjusted Based On Size and Orientation Of The Pipes.

6/8/2015 10:03:32 AM

LAST REVISION	REVISION	DESCRIPTION:			
07/01/13			FDOT 2016 DESIGN STANDARDS	DEEP WELL INJECTION BOX	INDEX NO. 288 / SHEET NO. 1 of 1