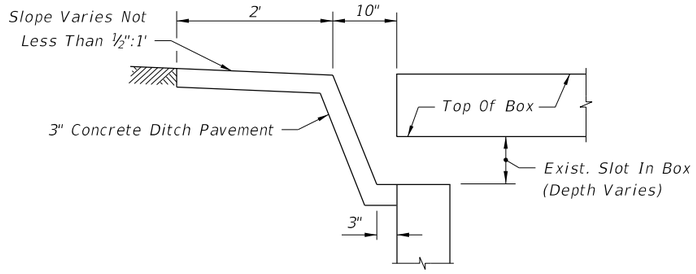

LONGITUDINAL SECTION

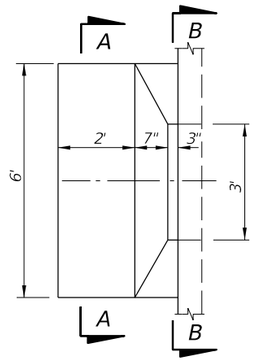

PLAN

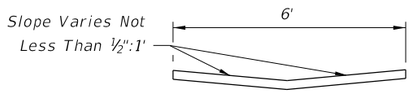

SECTION AA

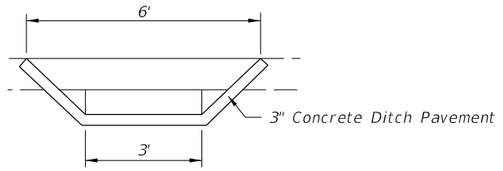

SECTION BB

SAFETY MODIFICATION FOR INLETS IN BOX CULVERTS

6/8/2015 10:03:49 AM

LAST REVISION	REVISION	DESCRIPTION:			INDEX NO.	SHEET NO.
07/01/07			FDOT 2016 DESIGN STANDARDS	SAFETY MODIFICATIONS FOR INLET IN BOX CULVERTS	293	1 of 1