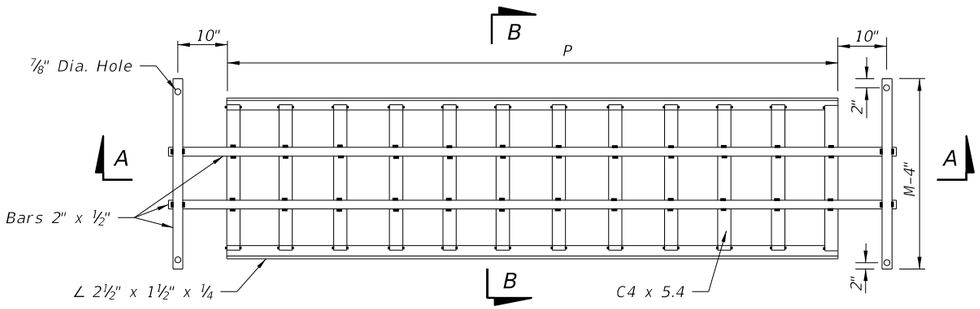

PLAN

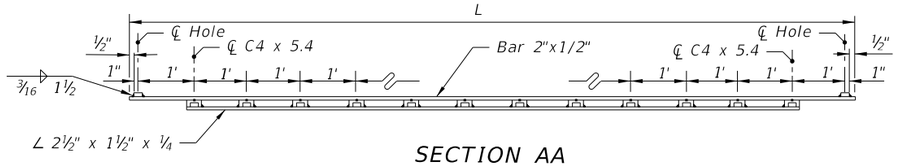

SECTION AA

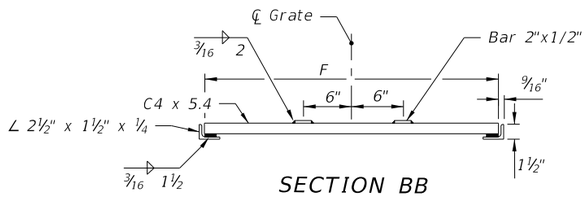

SECTION BB

GRATE DETAIL

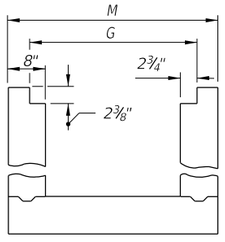

GRATE SEAT DETAIL

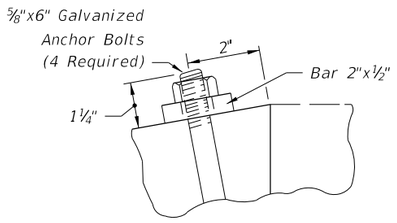

ANCHOR BOLT DETAIL

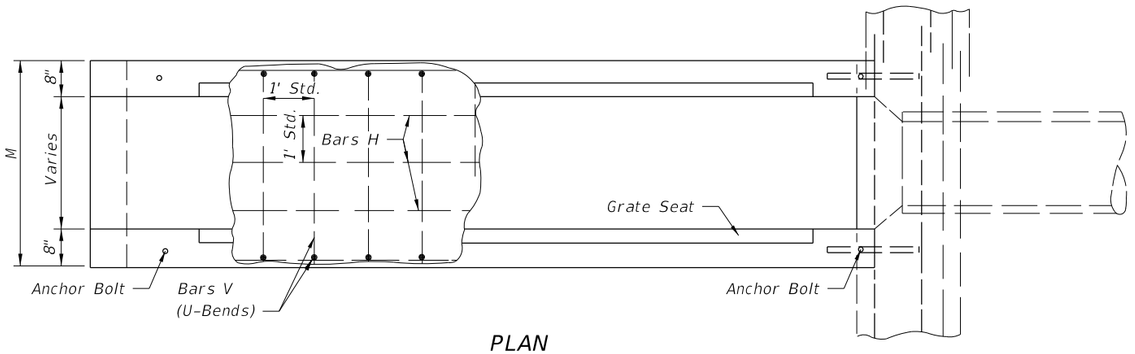

PLAN

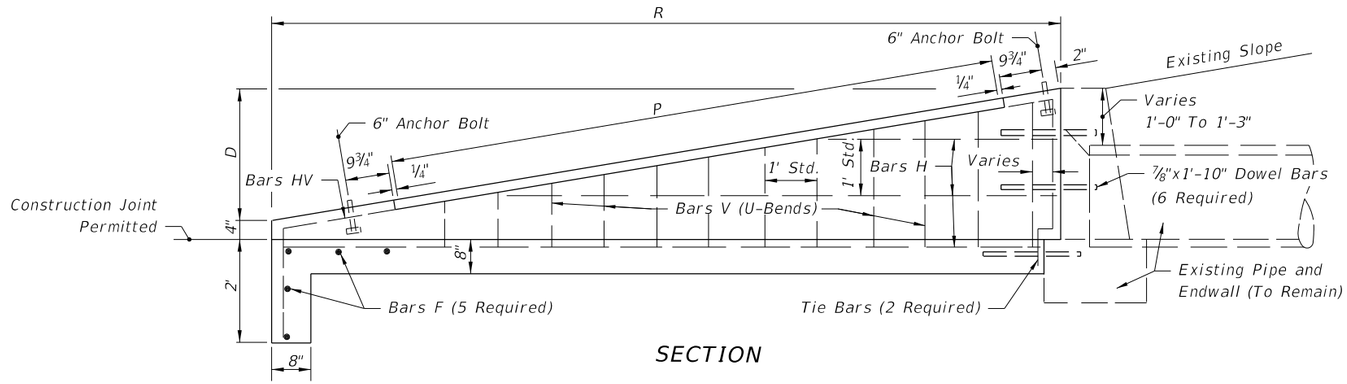

SECTION

GENERAL NOTES

1. For use criteria see "Steel Grating Use Criteria" Index No. 261.
2. Grates shall be ASTM A242, A572 or A588, Grade 50 steel, and galvanized in accordance with Section 975 and 425-3.2 of the Standard Specifications.
3. Channel section C3 x 6.0 may be substituted for the C4 x 5.4 channel.
4. All reinforcing No. 4 bars with 2" clearance except as noted. Spacings shown are center to center. Laps to be 12" minimum. Welded wire fabric (two cages max.) having an equivalent cross section area (0.20 sq. in.) may be substituted for bar reinforcement.
5. Drill 1¼" holes 8" deep with a rotary drill in existing endwall for dowel bars. Holes shall be thoroughly cleaned prior to installing Adhesive-Bonded Dowels.
6. Endwall to be paid for under the contract unit price for Class I Concrete (Endwalls), CY and Reinforcing Steel (Roadway), LB. Cost of Adhesive-Bonded Dowels to be included in the contract unit price for reinforcing steel. Cost of grates to be paid for under the contract unit price for Endwall Grate, LB., plan quantity. Cost of galvanized bolts and nuts to be included in the contract unit price for the grate.
7. Sod slopes 5' each side and above endwall. Sodding to be paid for under the contract unit price for Performance Turf, SY.

DIMENSIONS AND QUANTITIES PER GRATE

Slope	Pipe Size	Channels @ 5.4 Lbs./LF			Bars @ 3.4 lbs/LF (2 ea.)			Angles @ 3.2 Lbs./LF		(2)Total Weight-Lbs
		Quantity	F	Lbs.	L	M-4"	Lbs.	P	Lbs.	
1:6	15"	10	2'-6⅞"	139	11'-3"	3'-3"	99	9'-4"	60	298
	18"	12	2'-9⅛"	183	13'-3"	3'-6"	114	11'-4"	73	370
	24"	15	3'-3⅞"	269	16'-3"	4'-0"	138	14'-4"	92	499
	30"	18	3'-9⅞"	372	19'-3"	4'-6"	162	17'-4"	111	645
1:4	15"	6	2'-6⅞"	83	7'-3"	3'-3"	71	5'-4"	34	188
	18"	7	2'-9⅞"	107	8'-3"	3'-6"	80	6'-4"	41	228
	24"	9	3'-3⅞"	161	10'-3"	4'-0"	97	8'-4"	53	311
	30"	11	3'-9⅞"	227	12'-3"	4'-6"	114	10'-4"	66	407

DIMENSIONS AND QUANTITIES PER U-ENDWALL

Pipe Size	G	M	D	R	P	Class I Concrete-CY	Reinforcing Steel-Lbs.	Sod SY
15"	2'-8½"	3'-7"	2'-2"	13'-0"	9'-4"	2.12	167	23
18"	2'-11½"	3'-10"	2'-5"	14'-6"	11'-4"	2.53	173	25
24"	3'-5½"	4'-4"	2'-11"	17'-6"	14'-4"	3.48	238	29
30"	3'-11½"	4'-10"	3'-5"	20'-6"	17'-4"	4.57	315	32
15"	2'-8½"	3'-7"	2'-2"	8'-8"	5'-4"	1.44	120	19
18"	2'-11½"	3'-10"	2'-5"	9'-8"	6'-4"	1.72	130	20
24"	3'-5½"	4'-4"	2'-11"	11'-8"	8'-4"	2.36	167	22
30"	3'-11½"	4'-10"	3'-5"	13'-8"	10'-4"	3.09	225	25

6/8/2015 10:04:06 AM

LAST REVISION	REVISION	DESCRIPTION:			
07/01/07			FDOT 2016 DESIGN STANDARDS	SAFETY MODIFICATIONS FOR ENDWALLS	INDEX NO. 295 / SHEET NO. 1 of 1