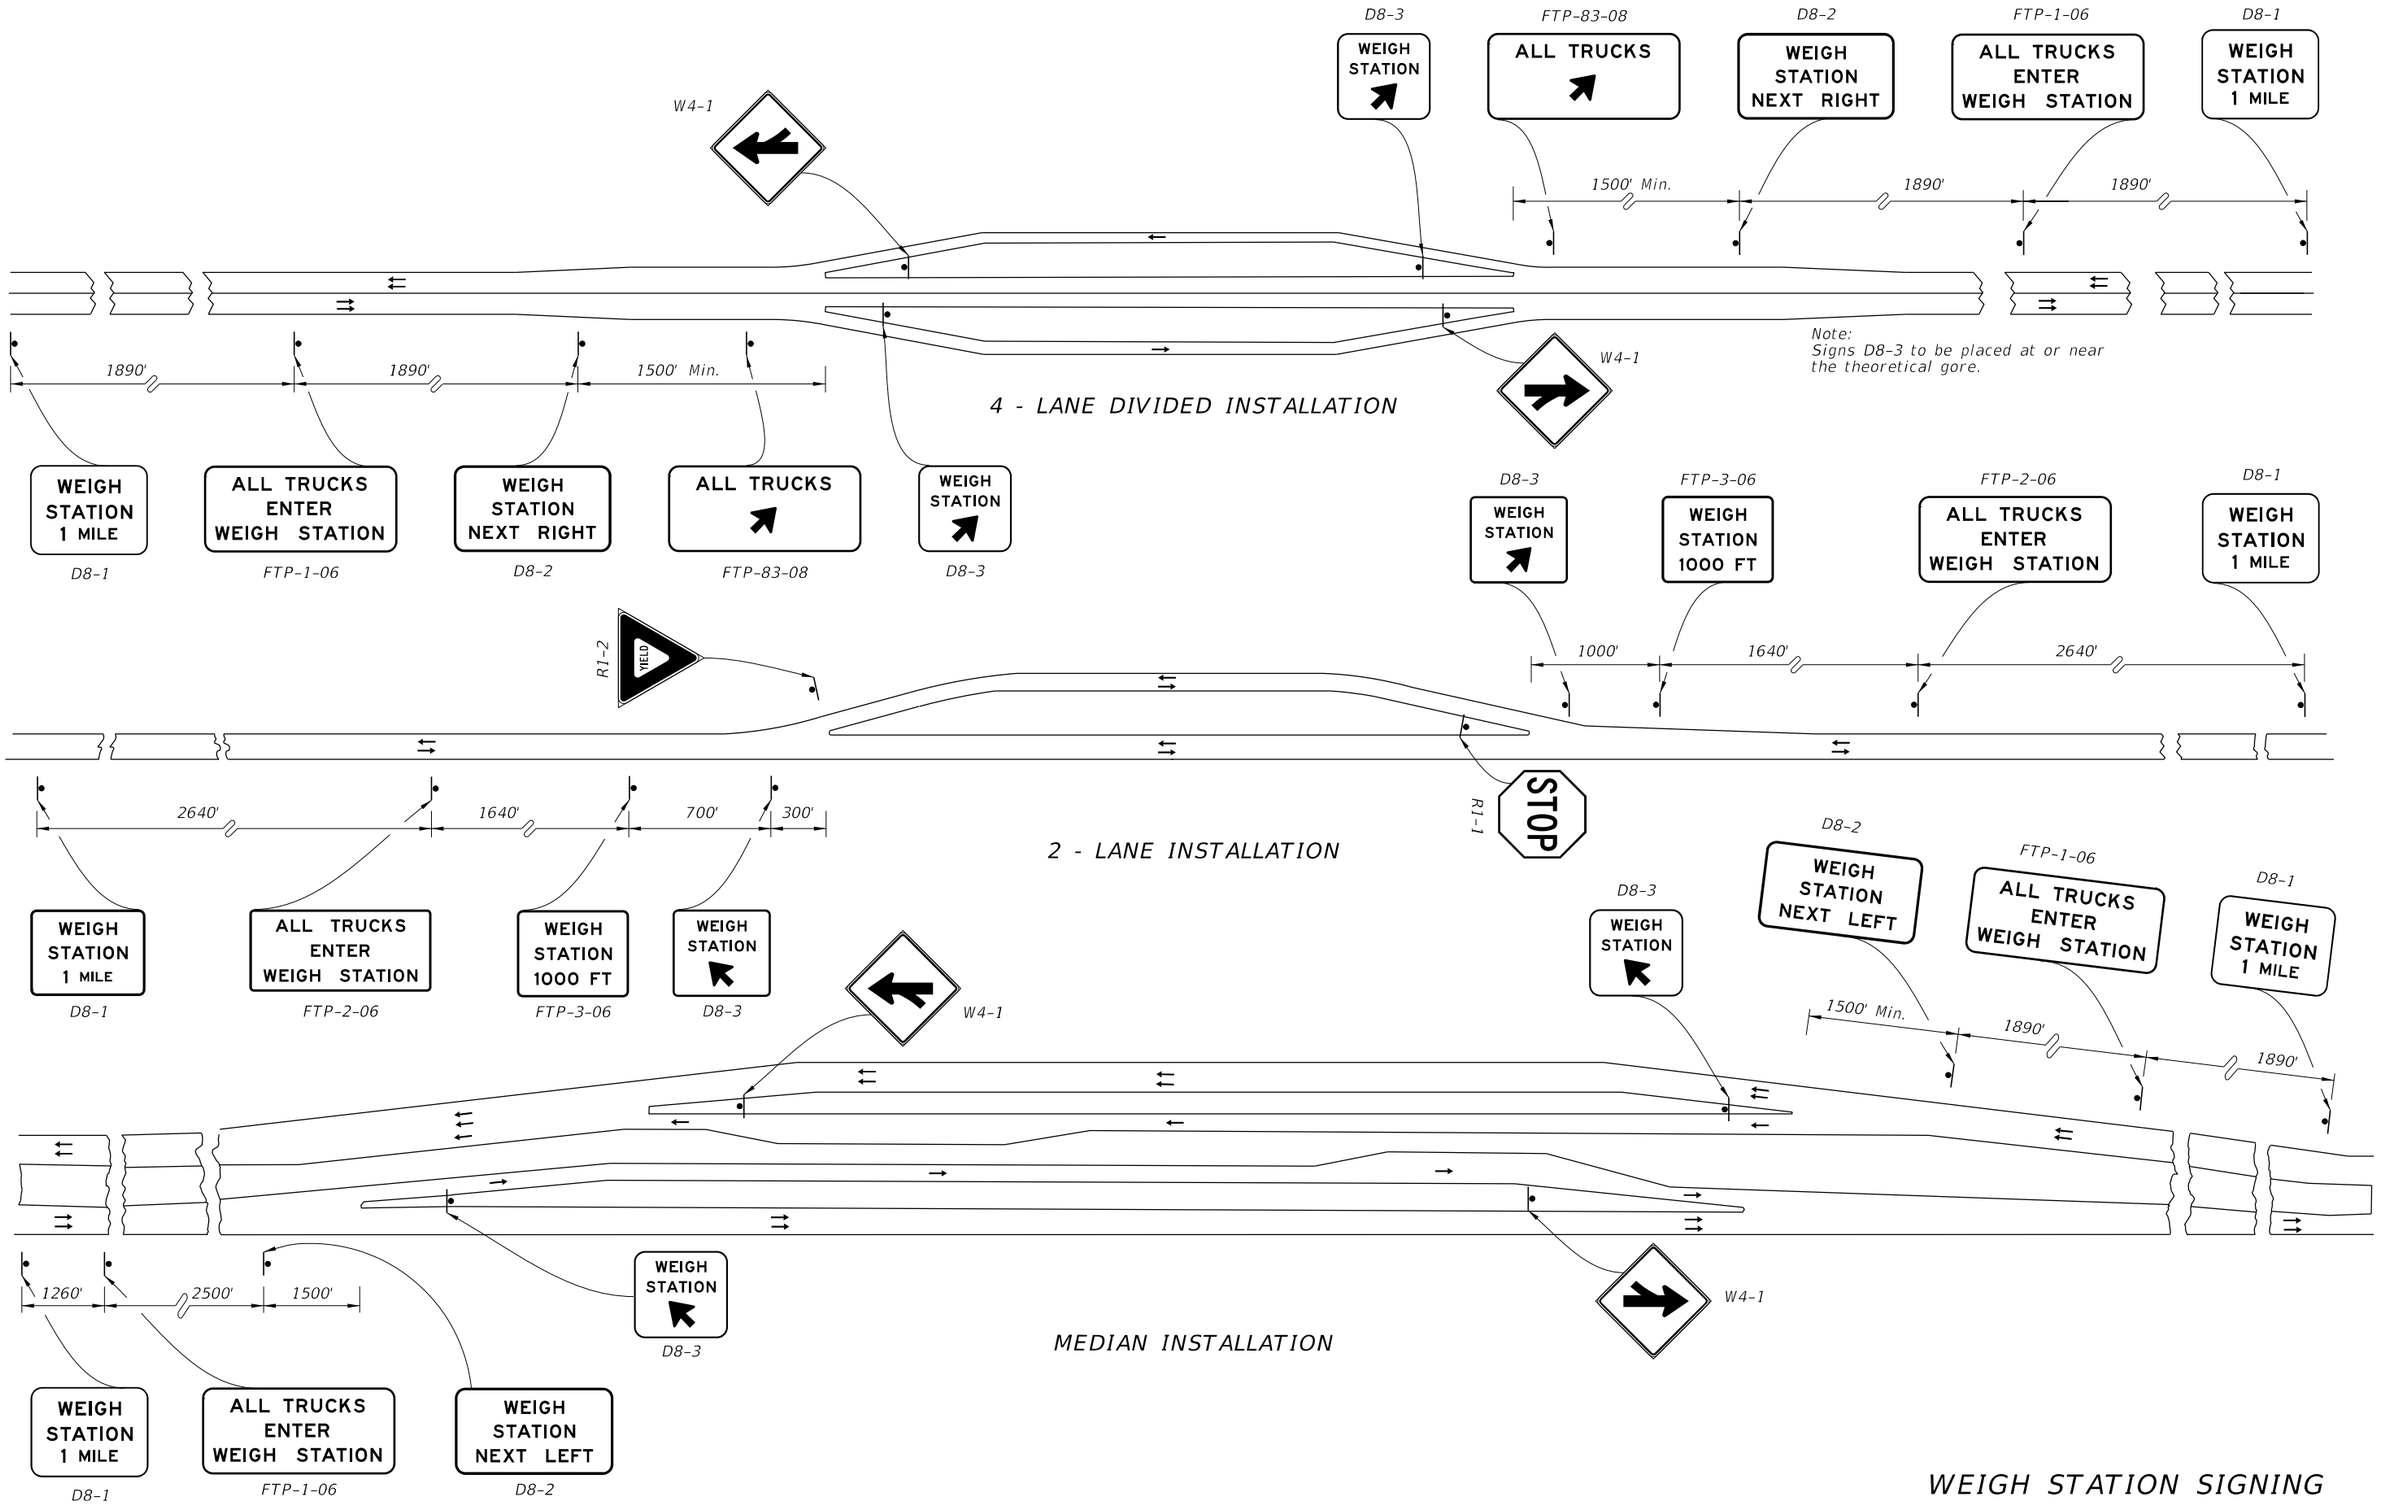

WEIGH STATION SIGNING

6/9/2015 4:43:03 PM

LAST REVISION	REVISION	DESCRIPTION:			
07/01/09			2016 DESIGN STANDARDS	TYPICAL SIGNING FOR TRUCK WEIGH & INSPECTION STATIONS	INDEX NO. 17328 / SHEET NO. 1 of 2

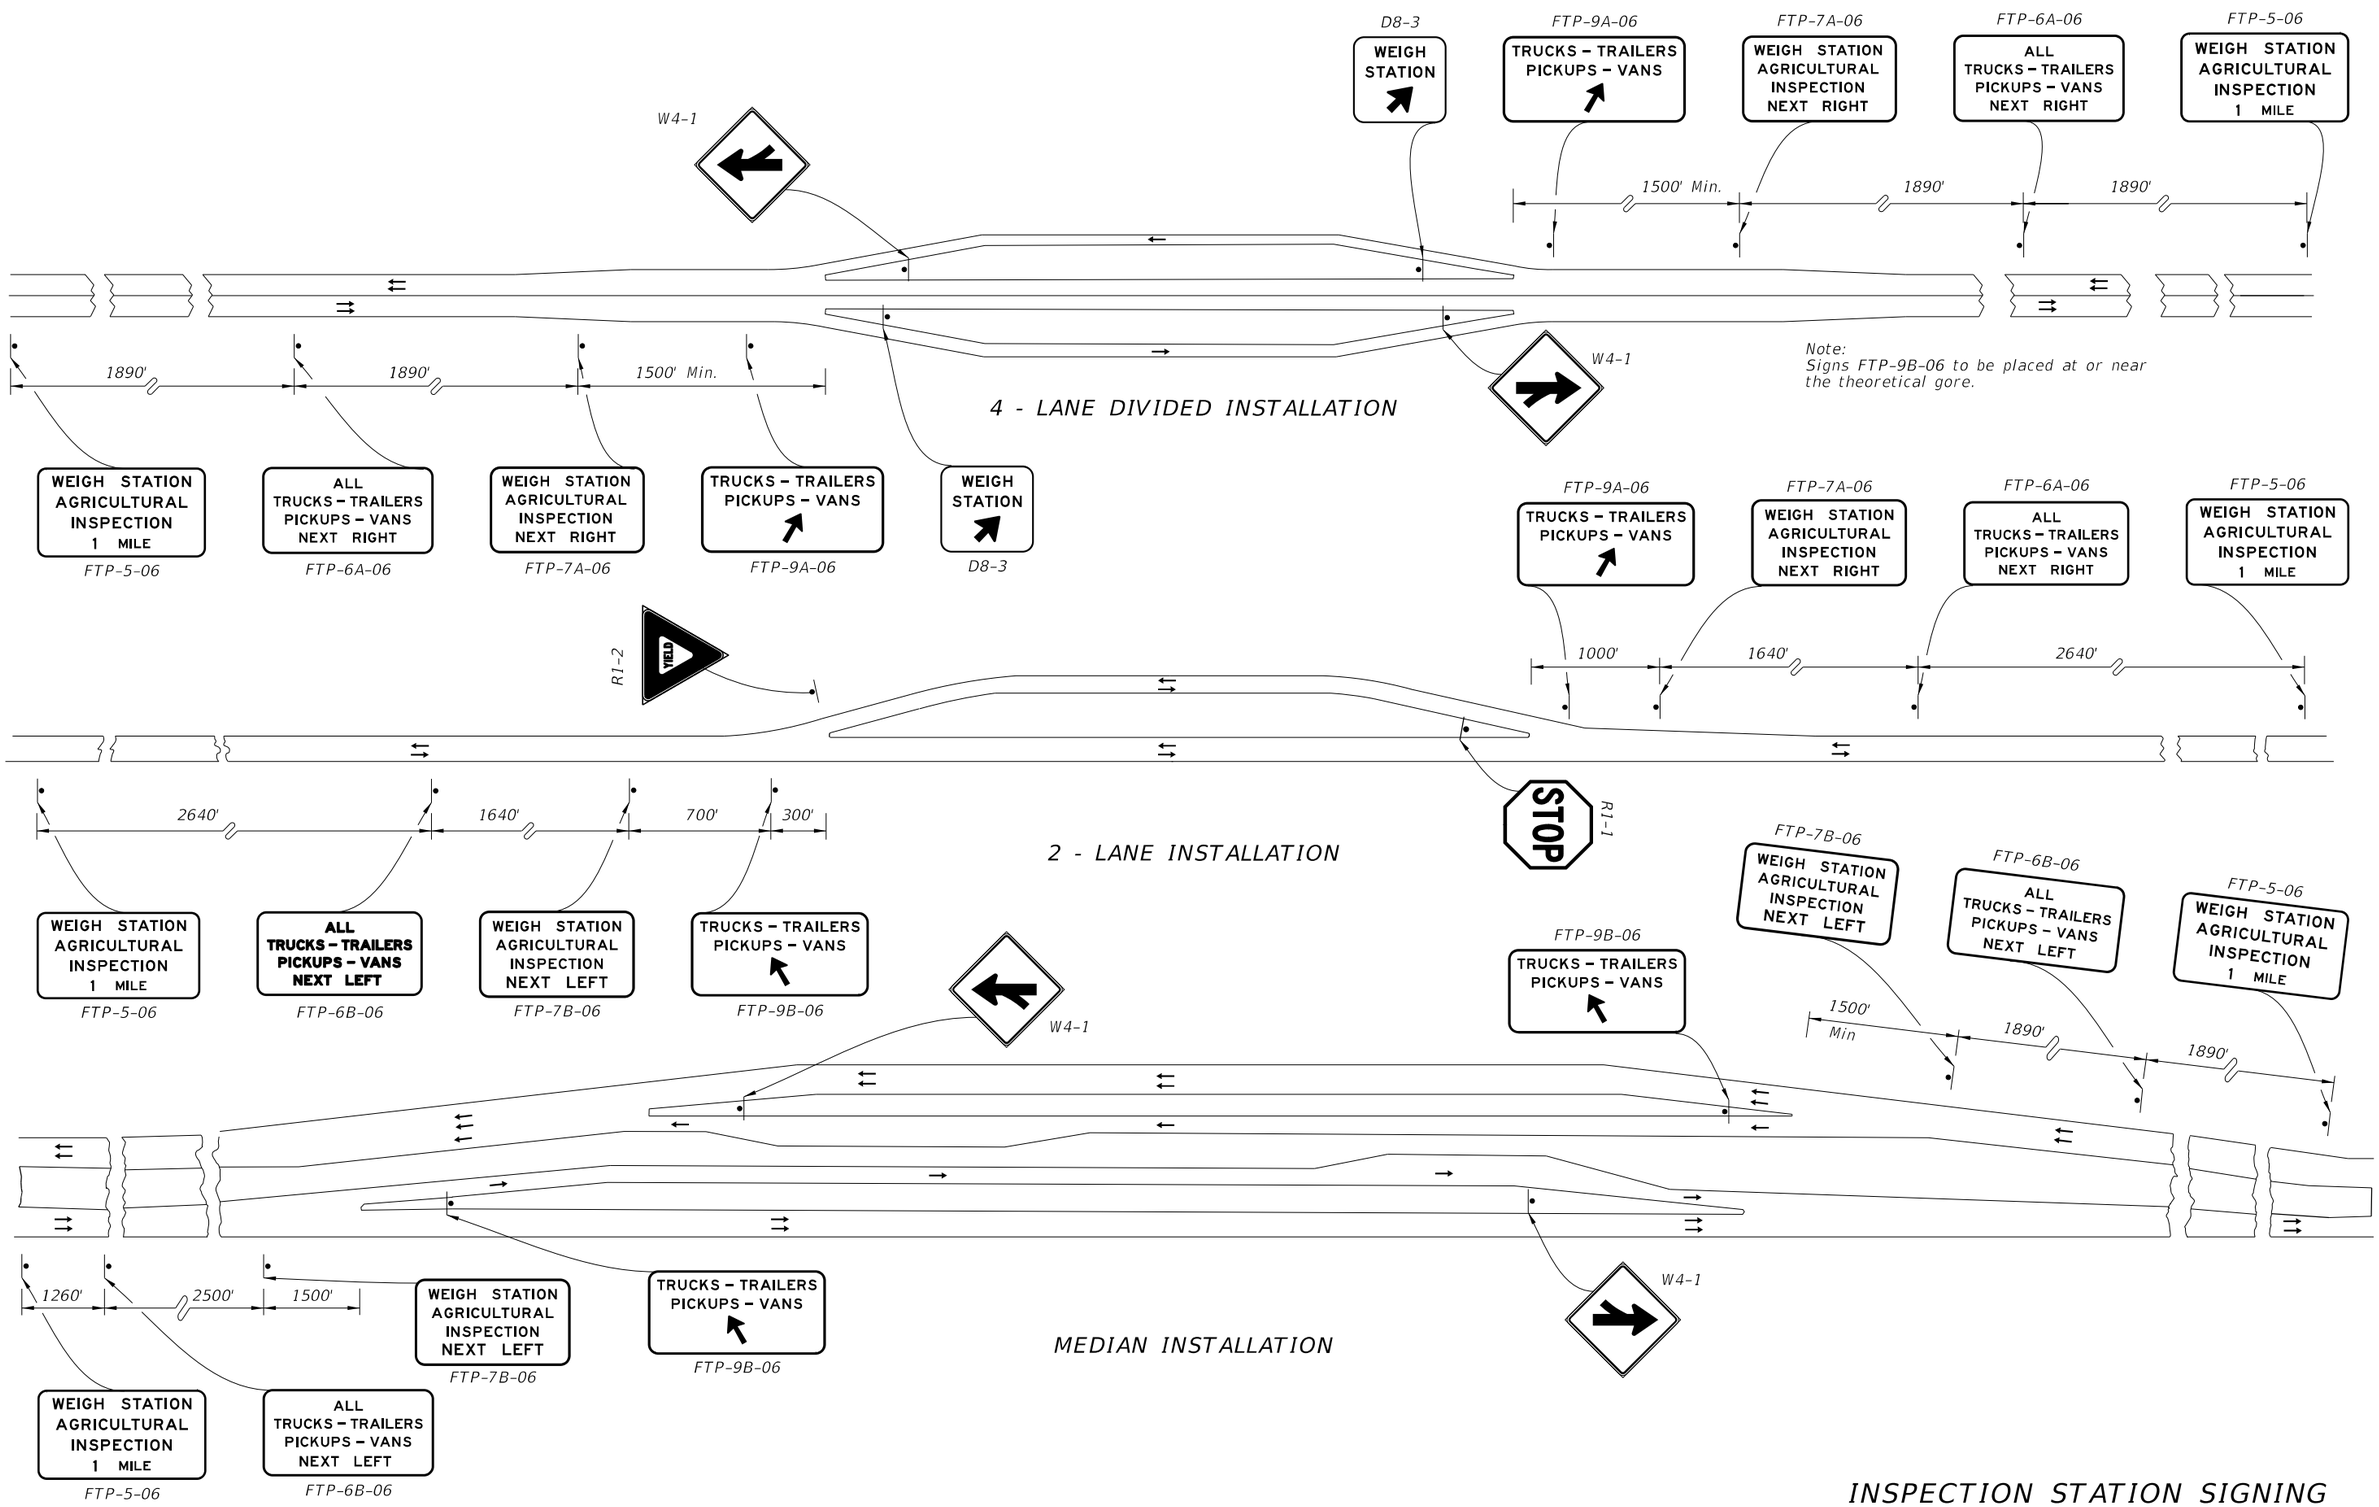

INSPECTION STATION SIGNING

6/9/2015 4:43:03 PM

LAST REVISION	REVISION	DESCRIPTION:			INDEX NO.	SHEET NO.
07/01/09			FDOT 2016 DESIGN STANDARDS	TYPICAL SIGNING FOR TRUCK WEIGH & INSPECTION STATIONS	17328	2 of 2