FREEWAY USE

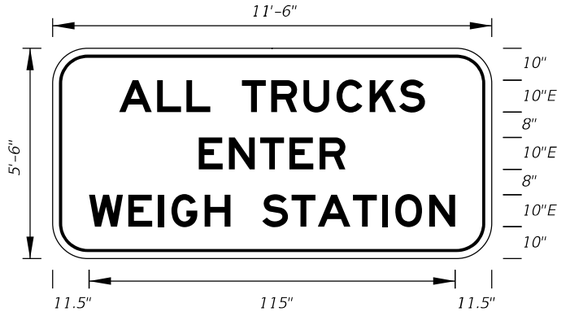


FTP-1-06
11'-6" X 5'-6"
9" Radii 2" Border

10" Series E Legend
White Background
Black Legend and Border

OTHER THAN FREEWAY USE

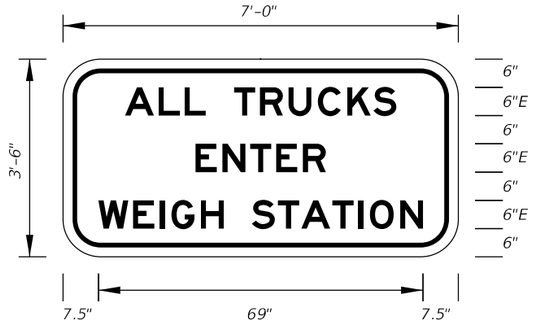


FTP-2-06
7' X 3'-6"
6" Radii 2" Border

6" Series E Legend
White Background
Black Legend and Border

OTHER THAN FREEWAY USE

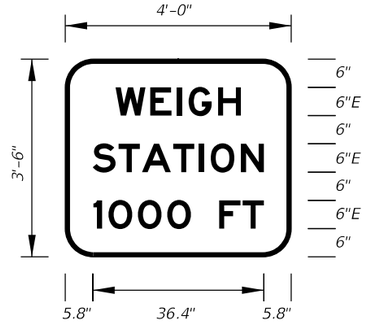


FTP-3-06
4' X 3'-6"
6" Radii 2" Border

6" Series E Legend
Green Background
White Legend and Border

OTHER THAN FREEWAY USE

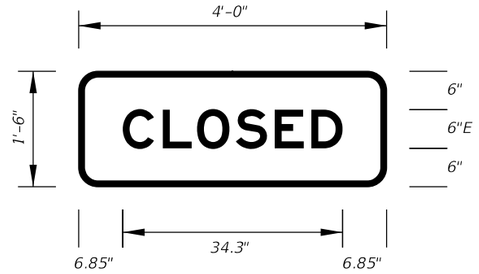


FTP-4-06
4' X 1'-6"
3" Radii 2" Border

6" Series E Legend
Green Background
White Legend and Border

Note:
FTP-4-06 to be
used with FTP-3-06

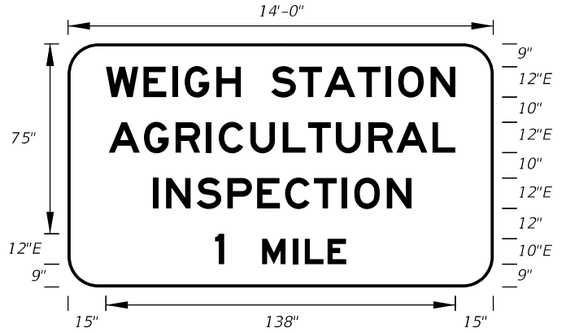


FTP-5-06
14' X 8'
12" Radii 2" Border

12" and 10" Series E Legend
Green Background
White Legend and Border

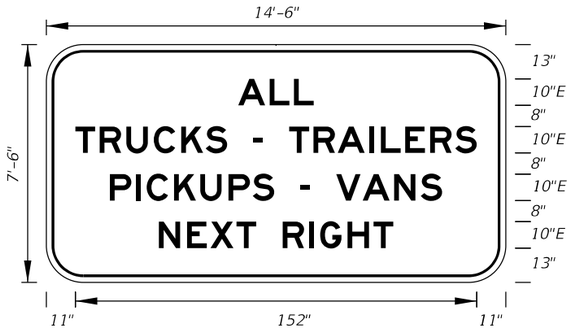


FTP-6A-06
14'-6" X 7'-6"
12" Radii 2" Border

10" Series E Legend
White Background
Black Legend and Border

On Interstate Station
Delete Pickups-Vans,
and reduce Sign height
accordingly.

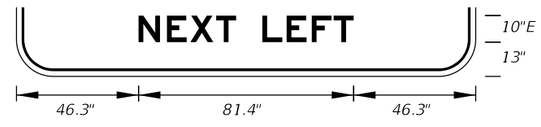


FTP-6B-06
14'-6" X 7'-6"
12" Radii 2" Border

10" Series E Legend
White Background
Black Legend and Border

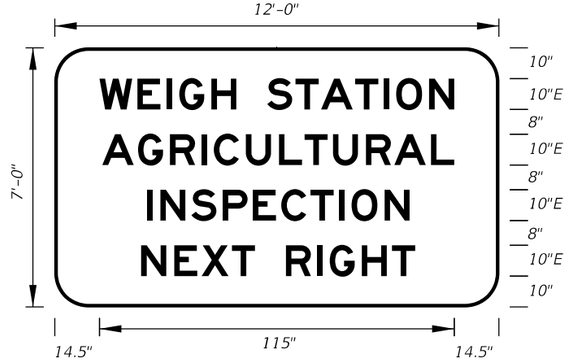


FTP-7A-06
12' X 7'
11" Radii 2" Border

10" Series E Legend
Green Background
White Legend and Border

FTP-7B-06
12' X 7'
11" Radii 2" Border
10" Series E Legend
Green Background
White Legend and Border

FREEWAY USE

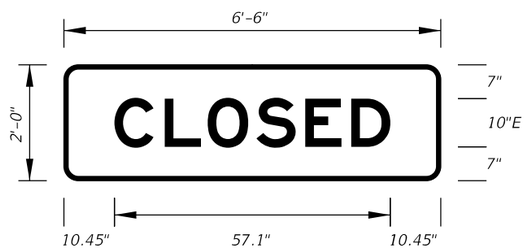


FTP-8-06
6'-6"X 2'
3" Radii 2" Border
10" Series E Legend
Green Background
White Legend and Border

Note:
FTP-8-06 to be
used with FTP-7A-06
& FTP-7B-06.

FTP-9B-06-LEFT ARROW

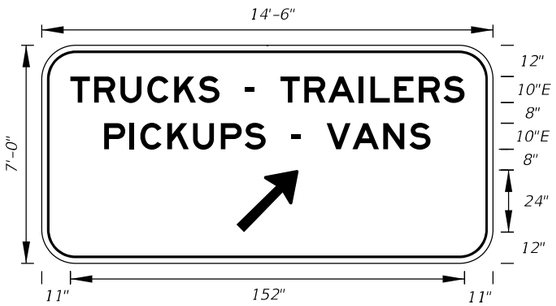


FTP-9A-06
14'-6" X 7'
11" Radii 2" Border

10" Series E Legend
Green Background
White Legend and Border

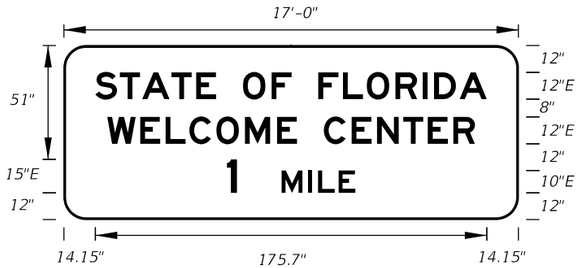


FTP-10-06
17' X 6'-6"
10" Radii 2" Border

12", 10" and 15" Series E Legend
Blue Background
White Legend and Border

6/9/2015 4:49:17 PM

| LAST REVISION | REVISION | DESCRIPTION: | | INDEX NO. | SHEET NO. |
|---|---|---|---|---|---|
| 07/01/14 | | | 2016 DESIGN STANDARDS | 17355 | 1 of 11 |

SPECIAL SIGN DETAILS

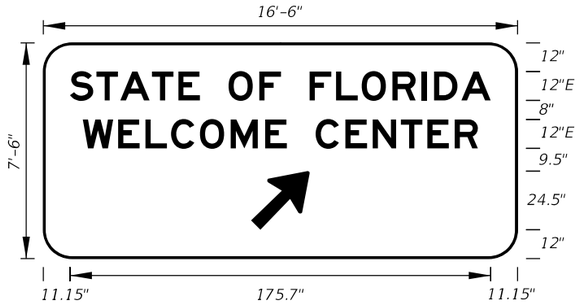


FTP-11-06
16'-6" X 7'-6"
12" Radii 2" Border
12" Series E Legend
Blue Background
White Legend and Border

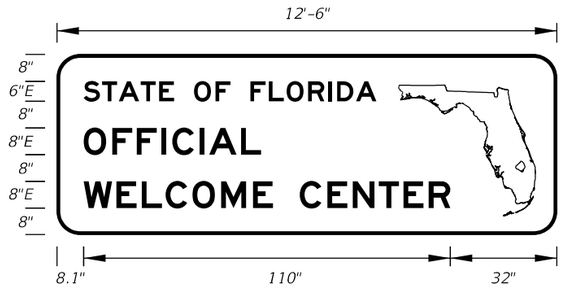


FTP-12-06
12'-6" X 4'-6"
7" Radii 2" Border
6" and 8" Series E Legend
Blue Background
White Legend and Border

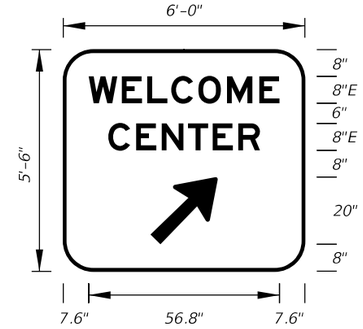


FTP-13-06
6' 0" X 5'-6"
9" Radii 2" Border
8" Series E Legend
Blue Background
White Legend and Border

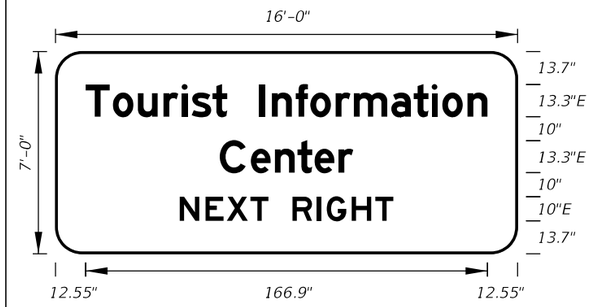


FTP-14-06
16'-0" X 7'-0"
11" Radii 2" Border
13.3 and 10" Series E Legend
Blue Background
White Legend and Border

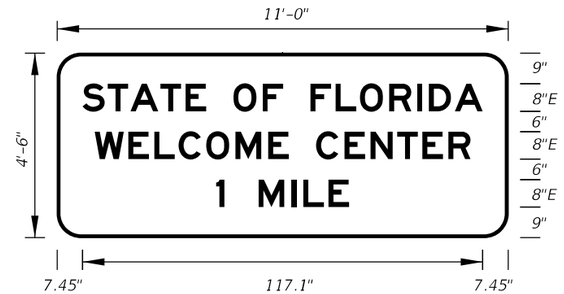


FTP-15A-06
11'-0" X 4'-6"
7" Radii 2" Border
8" Series E Legend
Blue Background
White Legend and Border

FTP-15B-06
11'-0" X 5'-0"
8" Radii 2" Border
8" and 12" Series E Legend
Blue Background
White Legend and Border

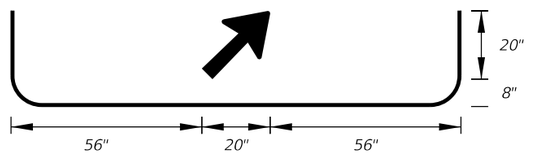


FTP-15C-06
11'-0" X 5'-6"
9" Radii 2" Border
8" Series E Legend
Blue Background
White Legend and Border

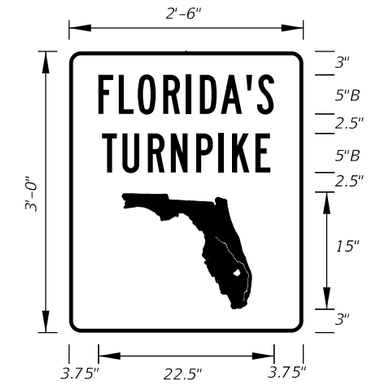


FTP-16-10
2'-6" X 3'-0"
1.5" Radii 3/4" Border
5" Series B Legend
Green Background
White Legend, Border, and Florida Symbol

FTP-19-06
1' X 1'-6"
4" Radii 3/8" Border
Top 4" Series D
Bottom 2" Series C
White Background
Green Legend and Border

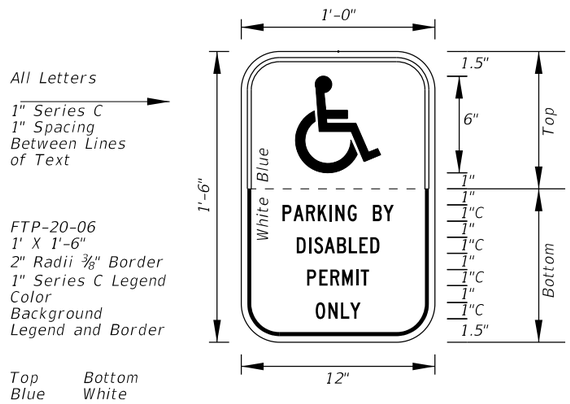


FTP-20-06
1' X 1'-6"
2" Radii 3/8" Border
1" Series C Legend
Color
Background
Legend and Border

| Top | Bottom |
|---|---|
| Blue | White |
| White | Black |

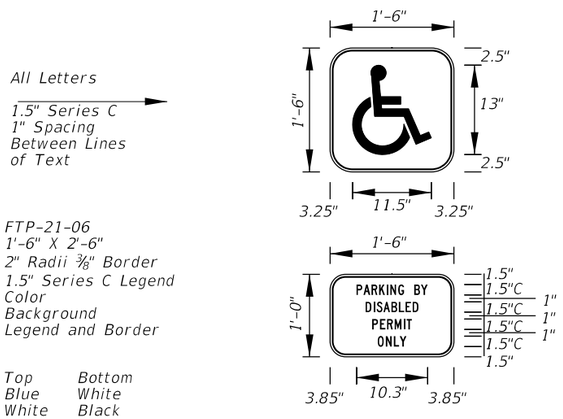


FTP-21-06
1'-6" X 2'-6"
2" Radii 3/8" Border
1.5" Series C Legend
Color
Background
Legend and Border

| Top | Bottom |
|---|---|
| Blue | White |
| White | Black |

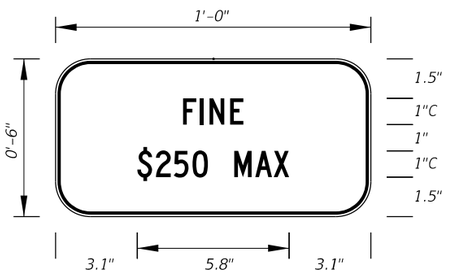


FTP-22-06
1' X 6"
1" Radii 3/8" Border
1" Series C Legend
White Background
Black Legend and Border

Supplemental Panel
for the FTP-20-06
and FTP-21-06 signs

6/9/2015 4:49:17 PM

| LAST REVISION | REVISION | DESCRIPTION: |
|---|---|---|
| 07/01/14 | | |

FDOT 2016 DESIGN STANDARDS

# SPECIAL SIGN DETAILS

INDEX NO. 17355

SHEET NO. 2 of 11

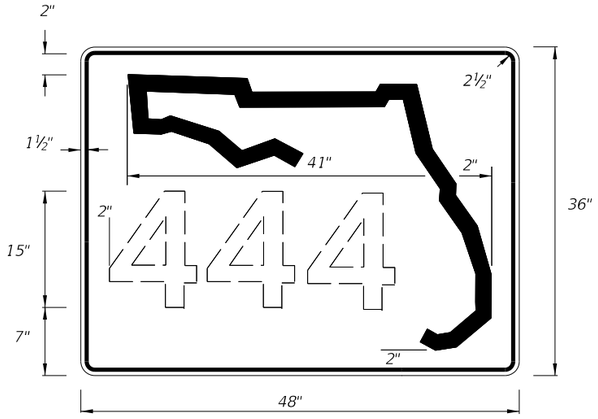


INDEPENDENT USE FOR FREEWAY

| DIGITS | NUMERAL SIZE | SERIES | PANEL SIZE |
|---|---|---|---|
| 1-2 | 10" | D | 24" x 24" |
| 3 | 8" | D | 24" x 24" |
| 3 | 8" | D | 30" x 24" |
| 4 | 8" | C | 30" x 24" |
| 1-3 | 15" | C | 48" x 36" |
| 4 | 12" | C | 48" x 36" |

Note:

1. The 24" X 24" panel shall only be used for a 3 digit route when the panel is to be used on a sign cluster with other 24" X 24" panels.
2. Florida Route Marker shall have Black Legend with White Background.
3. Stroke width of State Outline shall be 1".
4. 2" Radii, ⅝" Border.

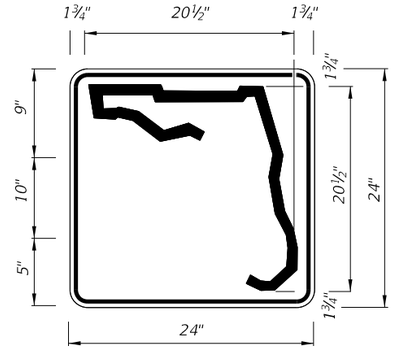


1 or 2 DIGITS

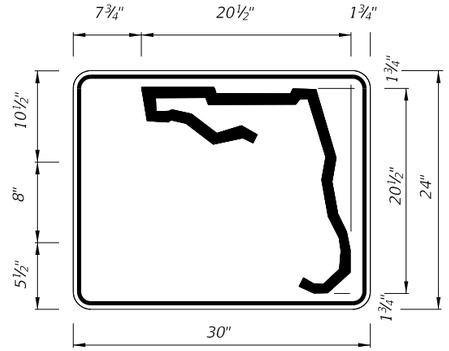


3 or 4 DIGITS

INDEPENDENT USE OTHER THAN FREEWAY

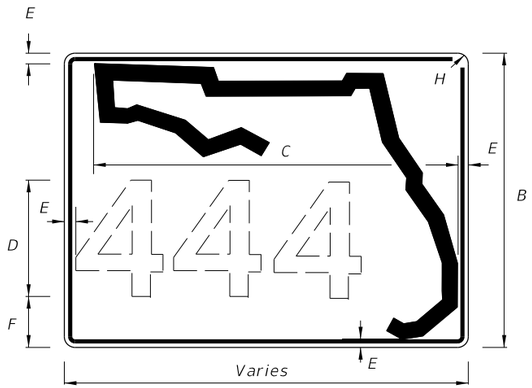


3 OR MORE DIGITS

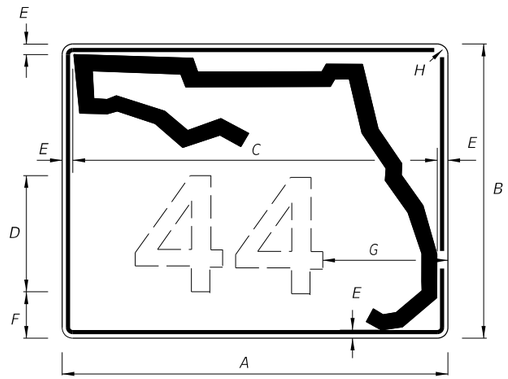


1 OR 2 DIGITS

| A | B | C | D | E | F | G | H |
|---|---|---|---|---|---|---|---|
| 30" | 24" | 26" | 12" | 1¼" | 2¾" | 8¼" | 1¼" |
| 36" | 30" | 32" | 15" | 1¼" | 3¼" | 8¾" | 1¼" |
| 42" | 36" | 38" | 15" | 1¼" | 6¼" | 11" | 1¼" |

GUIDE SIGN USE

Notes:
1. Florida marker shall have Black Legend with White Background.
2. Stroke width of State outline to be 1¼" for Guide Sign.
3. Numbers are series D.

FLORIDA ROUTE MARKER
FTP-17-06

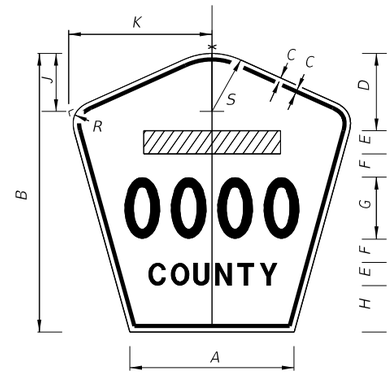


Notes :
1. All Legend Series "D".
2. Color: Yellow Legend and Border on Blue Background.
3. When used on a guide sign, marker must be overlaid on a rectangular Yellow Background as shown in chart.

| SIGN | DIMENSIONS | | | | | | | | | | | | ** |
|---|---|---|---|---|---|---|---|---|---|---|---|---|---|
| | A | B | C | D | E | F | G | H | J | K | R | S | |
| 4 DIGIT POST MOUNTED | 25⅛" | 42" | ¾" | 10" | 4" | 4" | 8" | 8" | 8⅜" | 22" | 5" | 8¾" | |
| 2 DIGIT OVERHEAD | 21½" | 36" | ½" | 7½" | 3" | 3" | 12" | 4½" | 7⅛" | 18⅞" | 4¼" | 7½" | 42"x 42" |
| 3 DIGIT OVERHEAD | 25⅛" | 42" | ¾" | 8" | 4" | 4" | 12" | 6" | 8⅜" | 22" | 5" | 8¾" | 48"x 48" |
| 4 DIGIT OVERHEAD | 29⅞" | 48" | ¾" | 8" | 5" | 5" | 12" | 8" | 9¾" | 25⅝" | 5¾" | 10¼" | 52"x 52" |

M1-6 COUNTY ROUTE MARKER DETAIL
FTP-18-06

6/9/2015 4:49:18 PM

| LAST REVISION | REVISION | DESCRIPTION: | | | | |
|---|---|---|---|---|---|---|
| 07/01/14 | | | FDOT 2016 DESIGN STANDARDS | SPECIAL SIGN DETAILS | INDEX NO. 17355 | SHEET NO. 3 of 11 |

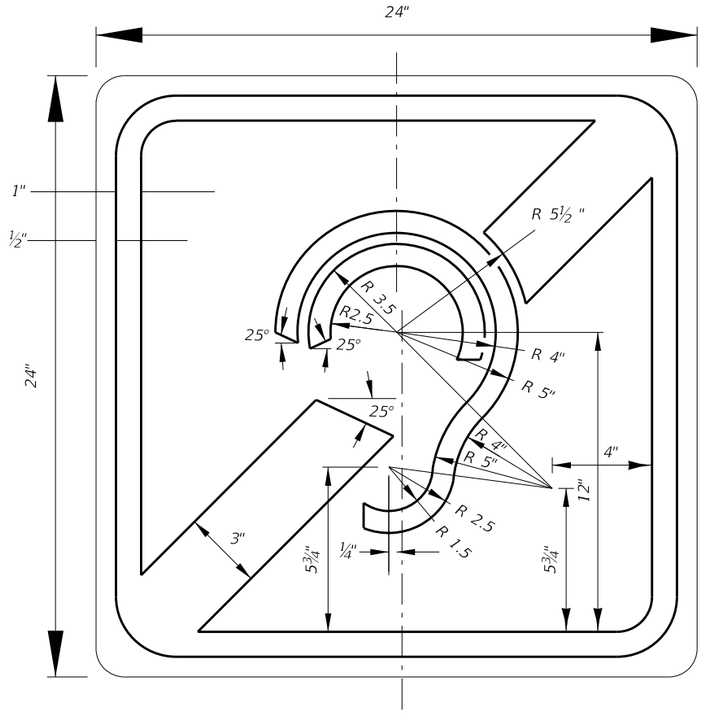


FTP-23-06
2' X 2'
1.5" Radii ⅝" Border
Blue Background
White Legend and Border

INTERNATIONAL SYMBOL OF ACCESS FOR HEARING LOSS

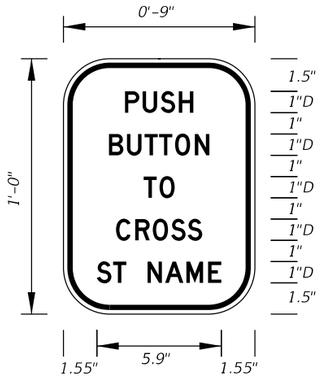


FTP-25-06
9" X 1'-0"
2" Radii ⅜" Border
1" Series D Legend
White Background
Black Legend and Border

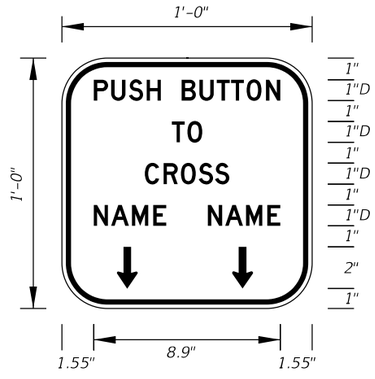


FTP-26-06
1' X 1'
2" Radii ⅜" Border
1" Series D Legend
White Background
Black Legend and Border

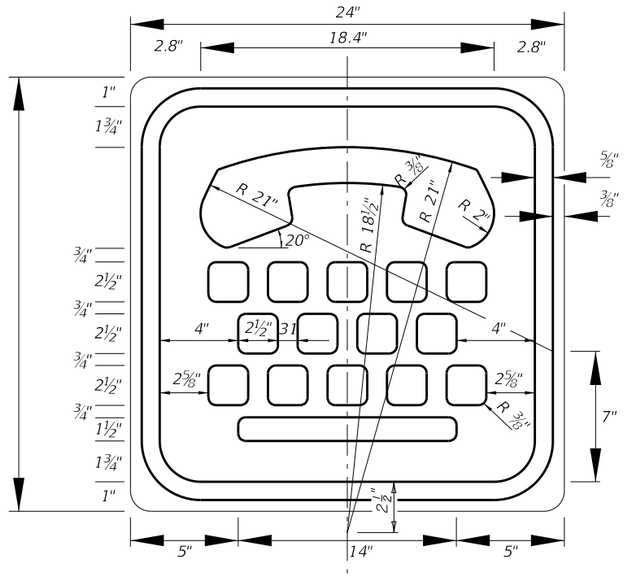


FTP-24-06
2' X 2'
1.5" Radii ⅝" Border
Blue Background
White Legend and Border

INTERNATIONAL TDD SYMBOL

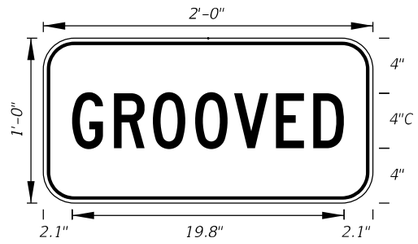


FTP-29-06
2'-0" X 1'-0"
2" Radii ⅝" Border
4" Series C Legend
Yellow Background
Black Legend and Border

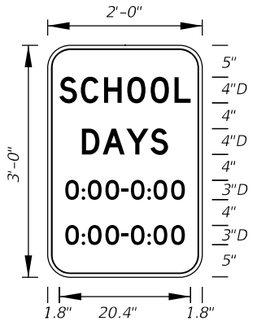


FTP-30-06
2'-0" X 3'-0"
3" Radii ⅝" Border
White Background
Black Legend and Border

6/9/2015 4:49:18 PM

| LAST REVISION | REVISION | DESCRIPTION: | | | INDEX NO. | SHEET NO. |
|---|---|---|---|---|---|---|
| 07/01/14 | | | FDOT 2016 DESIGN STANDARDS | SPECIAL SIGN DETAILS | 17355 | 4 of 11 |

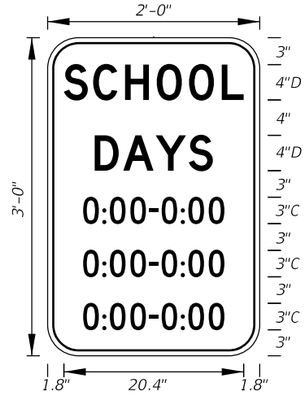


FTP-30A-06
2' X 3'
3" Radii 5/8" Border
Top 4" Series D Legend
Bottom 3" Series C Legend
White Background
Black Legend and Border

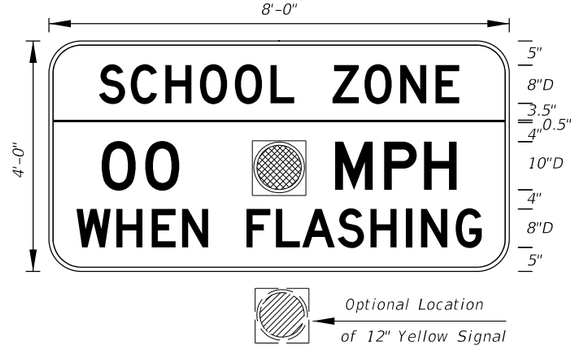


FTP-31-06
8' X 4'
6" Radii 3/4" Border
Series D Legend
Yellow Background Top
White Background Bottom
Black Legend and Border

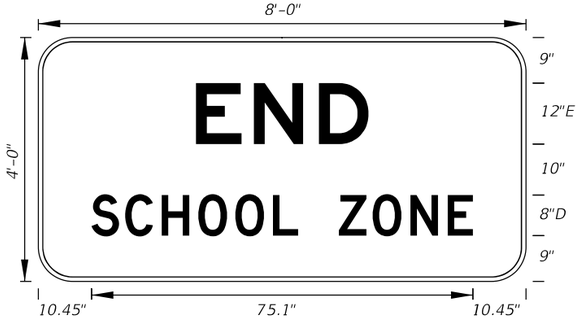


FTP-32-06
8' X 4'
6" Radii 3/4" Border
12" Series E and 8" Series D Legend
White Background
Black Legend and Border

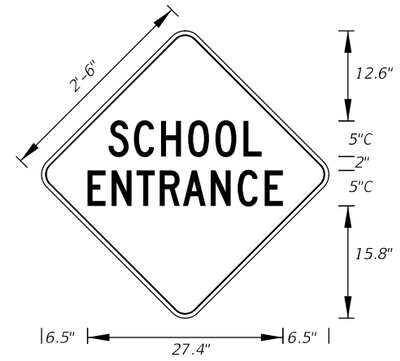


FTP-33-06
2'-6" X 2'-6"
2" Radii 3/4" Border
5" Series C Legend
Yellow Background
Black Legend and Border

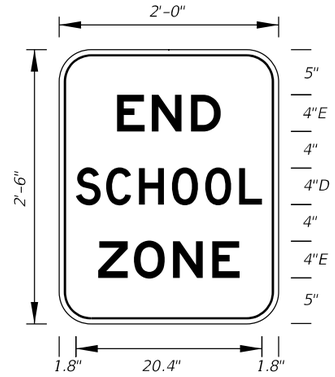


FTP-34-06
2' X 2'-6"
3" Radii 5/8" Border
4"Series D and E Legend
White Background
Black Legend and Border

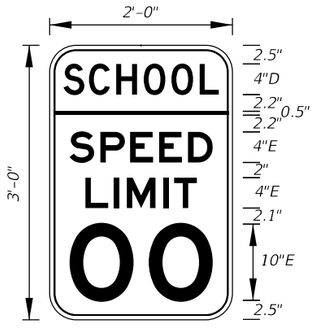


FTP-35-06
2' X 3'
3" Radii 5/8" Border
Top 4" Series D Legend
Bottom 4" and 10" Series E Legend
Yellow Background Top
White Background Bottom
Black Legend and Border

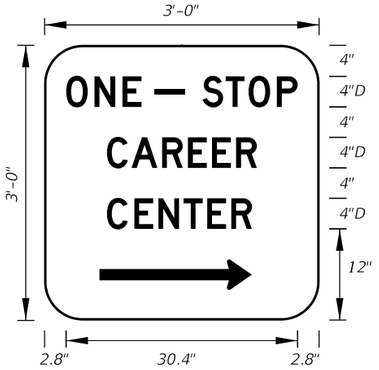


FTP-36-06
3' X 3'
5" Radii
4" Series D Legend
Green Background
White Legend and Border

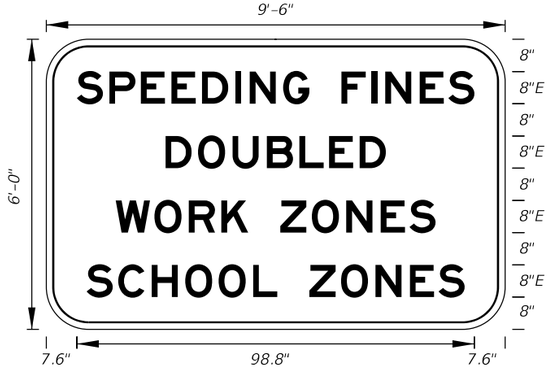


FTP-37-06
9'-6"X 6'
9" Radii 2" Border
8" Series E Legend
White Background
Black Legend and Border
State Line Sign

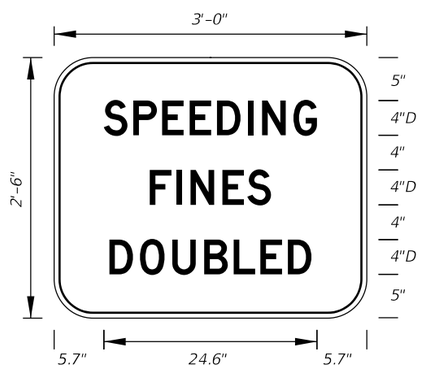


FTP-38-06
3' X 2'-6"
4" Radii 3/4" Border
4" Series D Legend
White Background
Black Legend and Border

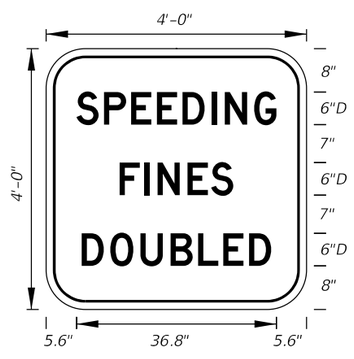


FTP-39-06
4' X 4'
6" Radii 3/4" Border
6" Series D Legend
White Background
Black Legend and Border
Freeway Sign

FTP-40-06
3'-6" X 4'
6" Radii 3/4" Border
3" and 6" Series C Legend
White Background
Black Legend and Border

FTP-41-06
2'-6"X 3'
4" Radii 3/4" Border
2" and 4" Series C Legend
White Background
Black Legend and Border

6/9/2015 4:49:19 PM

| LAST REVISION | REVISION | DESCRIPTION: | FDOT 2016 DESIGN STANDARDS | SPECIAL SIGN DETAILS | INDEX NO. | SHEET NO. |
|---|---|---|---|---|---|---|
| 07/01/14 | | | | | 17355 | 5 of 11 |

FTP-42-06
4'X 2'-6"
3" Radii
Top 4" Series C Legend

Bottom 2" Series EM Legend
White Background
Blue Legend and Border

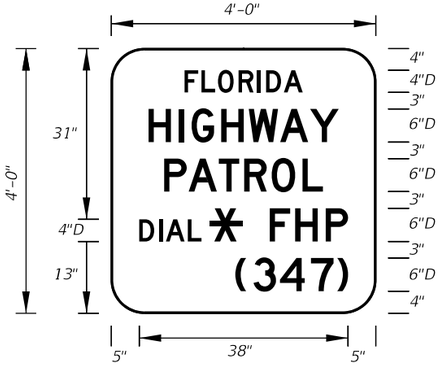


FTP-43-06
4' X 4'
6" Radii 1" Border
Top 4" Series D Legend

Bottom 6" Series D Legend
Blue Background
White Legend and Border

FTP-44-06
9' X 6'
9" Radii ¾" Border

8" Series D Legend
White Background
Black Legend and Border

FTP-45-06
4' X 3'
5" Radii ¾" Border

4" Series C Legend
White Background
Black Legend and Border

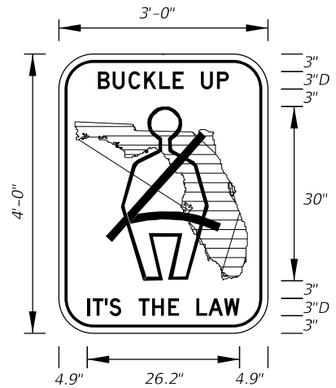


FTP-46-06
3' X 4'
5" Radii ¾" Border
3" Series D Legend
White Background Florida Sheild Green
Black Legend, Border and Man Belt Symbol

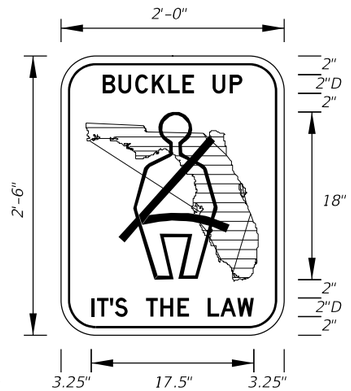


FTP-47-06
2' X 2'-6"
3" Radii ⅝" Border
2" Series D Legend
White Background Florida Shield Green
Black Legend, Border and Man Belt Symbol

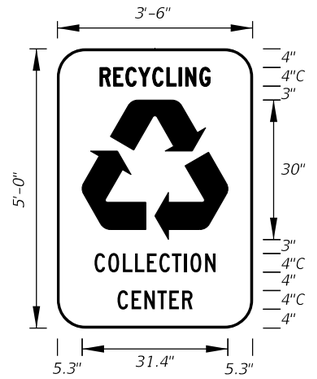


FTP-48-06
3'-6" X 5'
6" Radii
4" Series C Legend
Green Background
White Legend, Border and Symbol

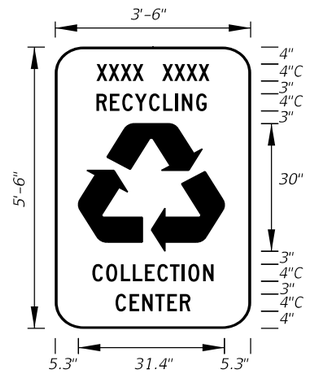


FTP-49-06
3'-6" X 5'-6"
6" Radii
4" Series C Legend
Green Background Municipality Name Optional
White Legend, Border and Symbol

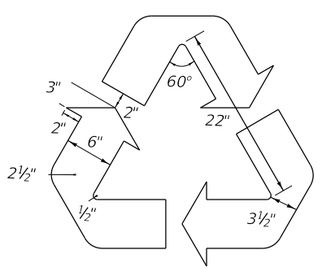


Detail for FTP-48-06 and FTP-49-06

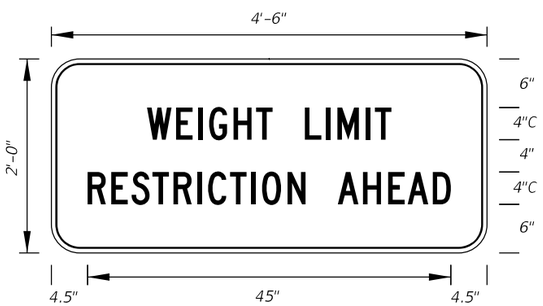


FTP-50-06
4'-6" X 2'
3" Radii ¾" Border
4" Series C Legend
Yellow Background
Black Legend and Border

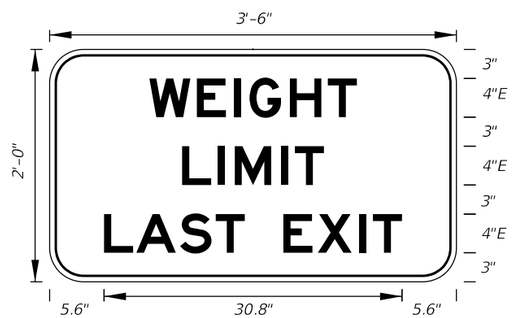


FTP-51-06
3' X 2'
3" Radii ¾" Border

4" Series E Legend
White Background
Black Legend and Border

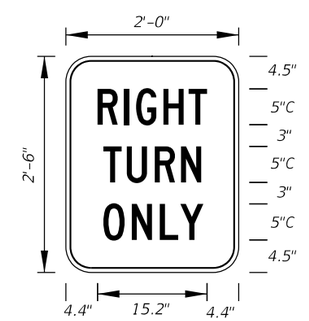


FTP-52-06
2' X 2'-6"
3" Radii ⅝" Border

5" Series C Legend
White Background
Black Legend and Border

6/9/2015 4:49:20 PM

| LAST REVISION | REVISION | DESCRIPTION: | | | |
|---|---|---|---|---|---|
| 07/01/14 | | | FDOT 2016 DESIGN STANDARDS | SPECIAL SIGN DETAILS | INDEX NO. 17355 / SHEET NO. 6 of 11 |

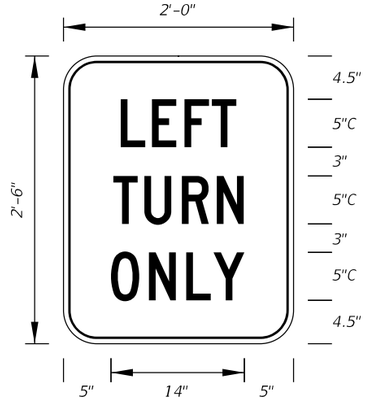


FTP-53-06
2' X 2'-6"
3" Radii 5/8" Border
5" Series C Legend
White Background
Black Legend and Border

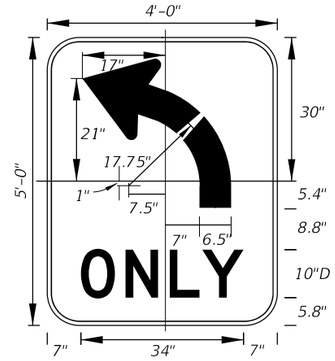


FTP-54L-06
4' X 5'
6" Radii 3/4" Border
10" Series D Legend
White Background
Black Legend and Border

FTP-54R-06 for
(Right Turn Arrow)

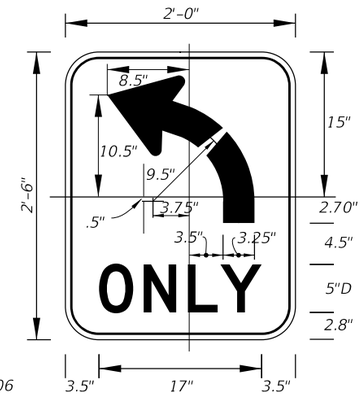


FTP-55L-06
2' X 2'-6"
3" Radii 3/8" Border
5" Series D Legend
White Background
Black Legend and Border

FTP-55R-06 for
(Right Turn Arrow)

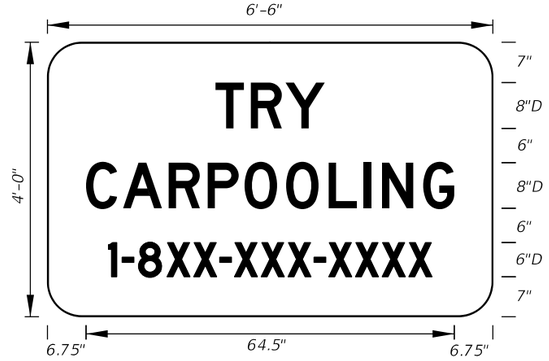


FTP-56-06
6'-6"X 4'
6" Radii 3/4" Border
8" and 6" Series D Legend
Blue Background
White Legend and Border

Design Project Manager
or Transit Administrator
will supply correct 1-8XX
number.

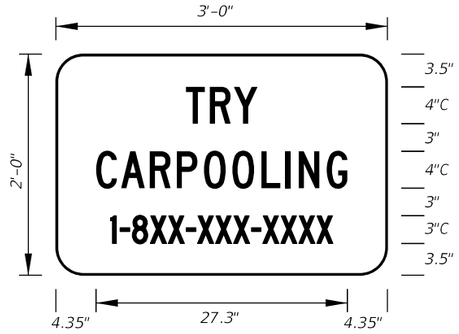


FTP-56A-06
3' X 2'
3" Radii
4" and 3" Series C Legend
Blue Background
White Legend and Border

Design Project Manager
or Transit Administrator
will supply correct 1-8XX
number.

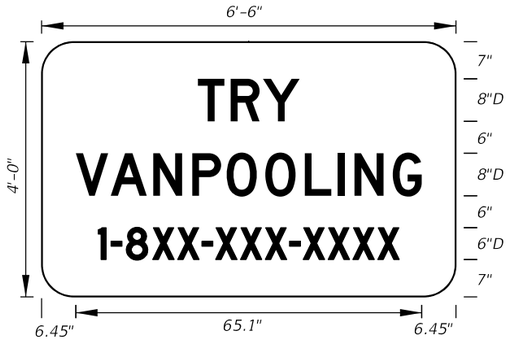


FTP-57-06
6'-6" X 4'
6" Radii
8"and 6" Series D Legend
Blue Background
White Legend and Border

Design Project Manager
or Transit Administrator
will supply correct 1-8XX
number.

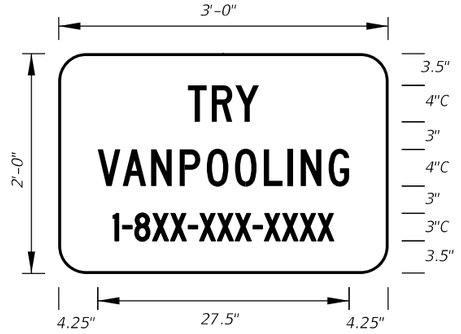


FTP-58-06
3' X 2'
3" Radii
4" and 3" Series C Legend
Blue Background
White Legend and Border

Design Project Manager
or Transit Administrator
will supply correct 1-8XX
number.

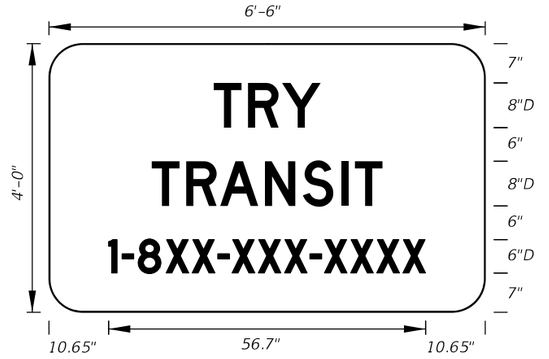


FTP-59-06
6'-6" X 4'
6" Radii
8" and 6" Series D Legend
Blue Background
White Legend and Border

Design Project Manager
or Transit Administrator
will supply correct 1-8XX
number.

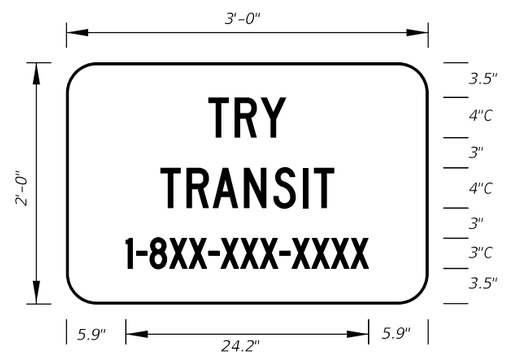


FTP-60-06
3' X 2'
3" Radii
4"and 3" Series C Legend
Blue Background
White Legend and Border

Design Project Manager
or Transit Administrator
will supply correct 1-8XX
number.

FTP-61-06
3' X 2'
3" Radii 3/4" Border
4" and 3" Series C Legend
Yellow Background
Black Legend and Border

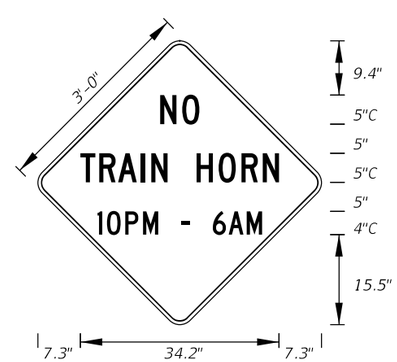


FTP-62-06
3' X 3'
2" Radii 3/4" Border 4"and 5" Series C Legend
Yellow Background Black Legend and Border

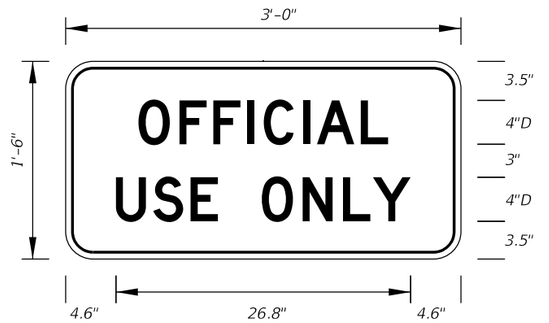


FTP-65-06
3' X 1'-6"
2" Radii 3/4" Border
4" Series D Legend
White Background
Black Legend and Border

6/9/2015 4:49:20 PM

| LAST REVISION | REVISION | DESCRIPTION: | FDOT 2016 DESIGN STANDARDS | SPECIAL SIGN DETAILS | INDEX NO. | SHEET NO. |
|---|---|---|---|---|---|---|
| 07/01/14 | | | | | 17355 | 7 of 11 |

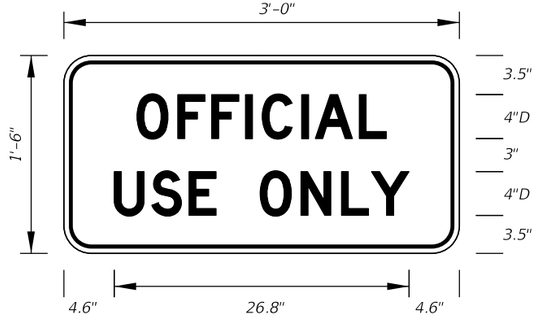


FTP-65-06
3' X 1'-6"
2" Radii ¾" Border
4" Series D Legend
White Background
Black Legend and Border

FTP-66-06
4'X 5'
2" Radii ¾" Border
7" Series D Legend
Blue Background
White Legend and Border

FTP-67-06
3' X 4'
2" Radii ¾" Border
5" Series D Legend
Blue Background
White Legend and Border

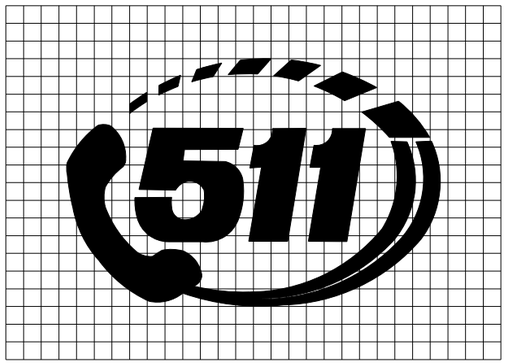


DETAIL for FTP-66 AND FTP-67

Sign Mounting Holes Can Be Punched Or Field Drilled With No Obstruction To Text Or Symbols From Holes Or Bolts.

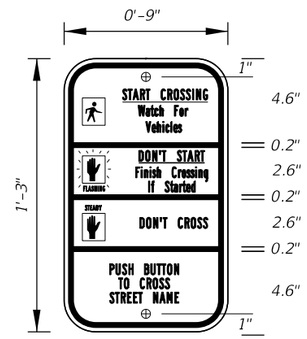


FTP-68A-06
9" X 1'-3"
1.5" Radii ¾" Border
Series B Legend
White Background
Black Legend and Border

See Standard Highway Signs Manual, Sign R10-3b For Letter Size Spacing And Symbol Sizes.

Sign Mounting Holes Can Be Punched Or Field Drilled With No Obstruction To Text Or Symbols From Holes Or Bolts.

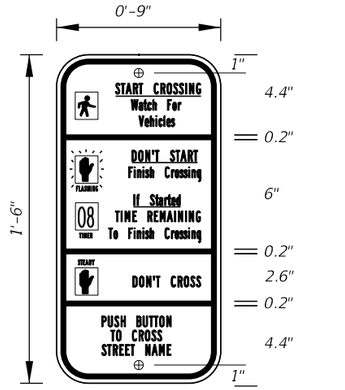


FTP-68B-06
9" X 1'-6"
1.5" Radii ¾" Border
Series B Legend
White Background
Black Legend and Border

See Standard Highway Signs Manual, Sign R10-3b For Letter Size Spacing And Symbol Sizes.

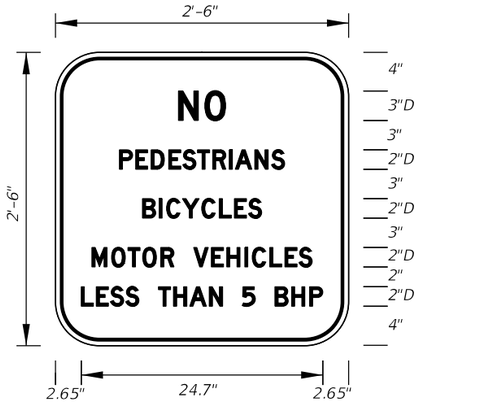


FTP-69-06
2'-6" X 2'-6"
4" Radii ¾" Border

2" and 3" Series D Legend
White Background
Black Legend and Border

FTP-70-06
3'-6" X 2'-6"
2.25" Radii ¾" Border
5" Series C and 7" Series C Legend
Blue Background
White Legend and Border

FTP-71-06
4' X 4'
2" Radii ¾" Border
8" Series C Legend
Yellow Background
Black Legend and Border

FTP-72-06
3' X 3'
2" Radii ¾" Border

6" Series C Legend
Yellow Background
Black Legend and Border

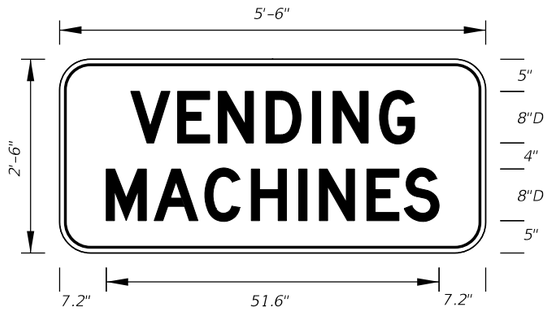


FTP-73-06
5'-6" X 2'-6"
4" Radii ¾" Border

8" Series D Legend
Blue Background
White Legend and Border

FTP-74-06
5'-6" X 2'-6"
4" Radii ¾" Border
6" Series D Legend
Blue Background
White Legend and Border

6/9/2015 4:49:21 PM

| LAST REVISION | REVISION | DESCRIPTION: | | | |
|---|---|---|---|---|---|
| 07/01/14 | | | 2016 DESIGN STANDARDS | SPECIAL SIGN DETAILS | INDEX NO. 17355 / SHEET NO. 8 of 11 |

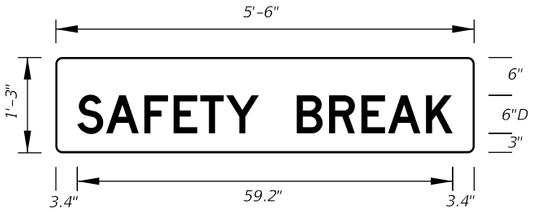


FTP-75-06
5'-6" X 1'-3"
1" Radii
6" Series D Legend
Blue Background
White Legend

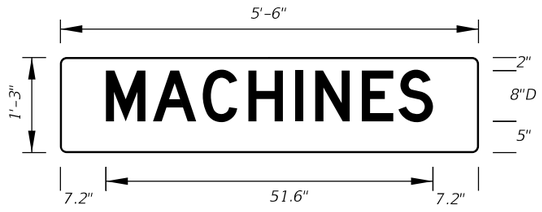


FTP-76-06
5'-6" X 1'-3"
1" Radii
8" Series D Legend
Blue Background
White Legend

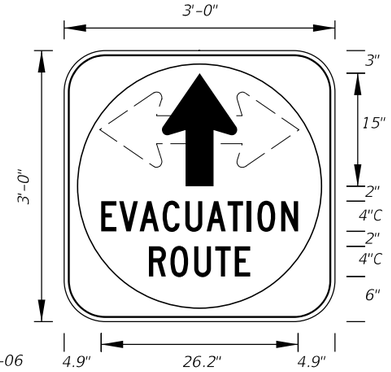


FTP-77-06
3' X 3'
5" Radii ¾" Border
4" Series C Legend
White Background with Blue Circle Background
White Legend and Black Border

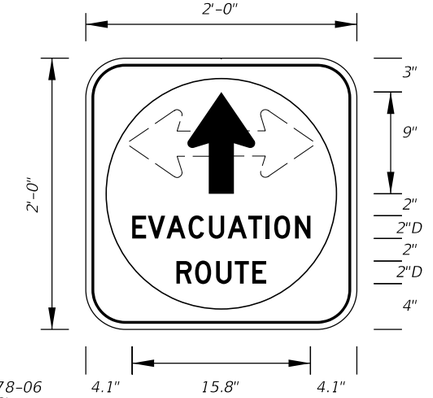


FTP-78-06
2' X 2'
3" Radii ¾" Border
2" Series D Legend
White Background with Blue Circle Background
White Legend and Black Border

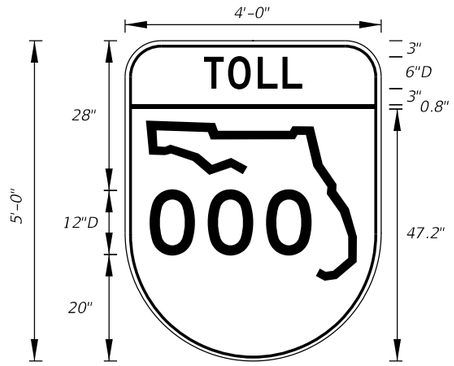


FTP-79-06
4' X 5'
6" Radii ¾" Border
6" and 12" Series D Legend
Top Yellow Background with Black Legend and Black Border
Bottom White Background with Black Legend and Border

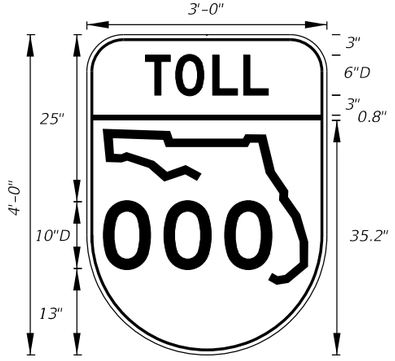


FTP-80-06
3' X 4'
5" Radii ¾" Border
6"and 10" Series D Legend
Top Yellow Background with Black Legend and Black Border
Bottom White Background with Black Legend and Border

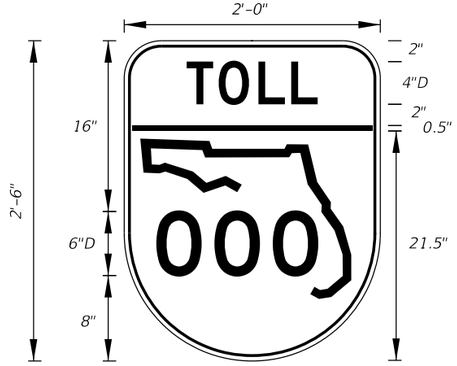


FTP-81-06
2' X 2'-6"
3" Radii ¾" Border
4" and 6" Series D Legend
Top Yellow Background with Black Legend and Black Border
Bottom White Background with Black Legend and Border

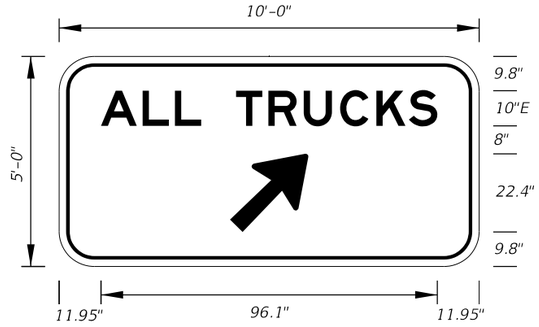


FTP-83-08
10'-0" X 5'-0"
8" Radii

10" Series E Legend
Green Background
White Legend

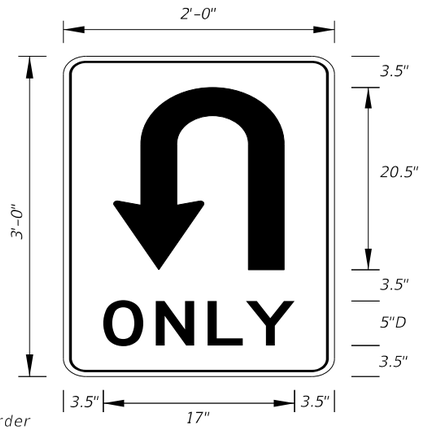


FTP-82-08
2' X 3'
1.5" Radii
5" Series D Legend
White Background
Black Legend and Border

ARROW HEAD

| | |
|---|---|
| A | 3.125 |
| B | 3.625 |
| C | 6.375 |
| D | .5 |
| E | .625 |

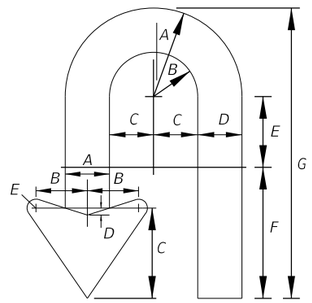


ARROW BODY

| A | B | C | D | E | F | G |
|---|---|---|---|---|---|---|
| 6.25 | 3.125 | 3.125 | 3.125 | 5 | 9.25 | 20.5 |

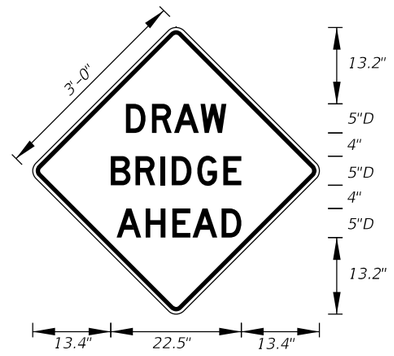


FTP-84-09
3' X 3'
1.5" Radii

5" Series D Legend
Yellow Background
Black Legend

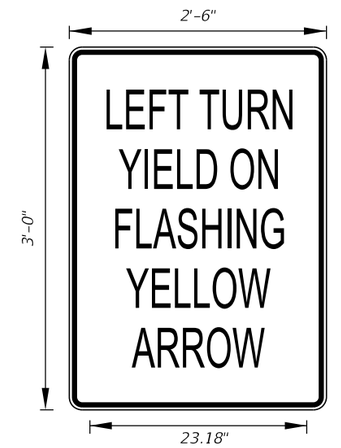


FTP-85-13
3' X 2'-6"
1.875" Radii ¾" Border

3.5" Series C Legend
White Background
Black Legend and Border

6/9/2015 4:49:22 PM

| LAST REVISION | REVISION | DESCRIPTION: | | | |
|---|---|---|---|---|---|
| 07/01/14 | | | FDOT 2016 DESIGN STANDARDS | SPECIAL SIGN DETAILS | INDEX NO. 17355 / SHEET NO. 9 of 11 |

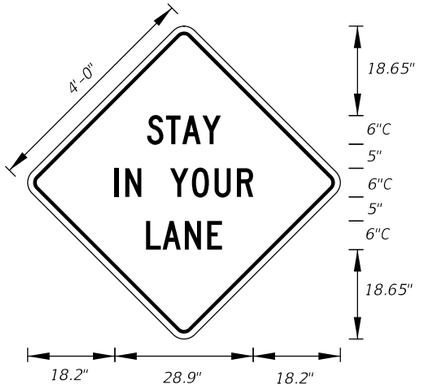


MOT-1-06
4' X 4'
2" Radii ¾" Border

6" Series C Legend
Orange Background
Black Legend and Border

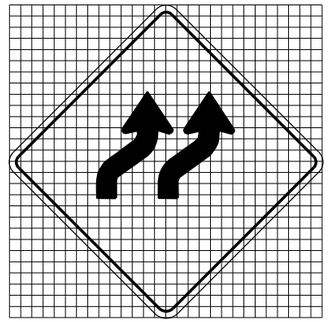

MOT-2-06
4' X 4'
2" Radii ¾" Border

Orange Background
Black Arrows and Border

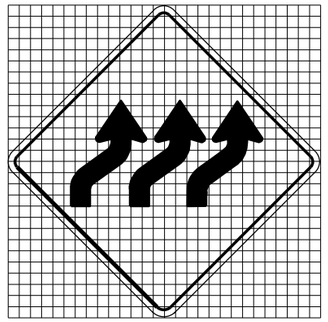

MOT-3-06
4' X 4'
2" Radii ¾" Border

Orange Background
Black Arrows and Border

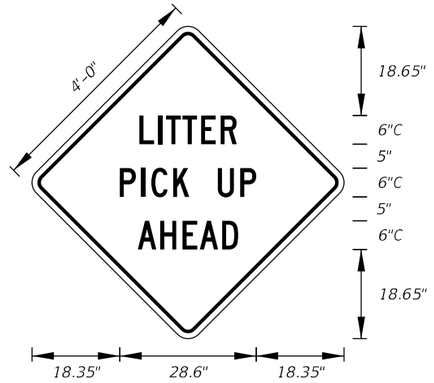


MOT-4-06
4' X 4'
2" Radii ¾" Border

6" Series C Legend
Orange Background
Black Legend and Border

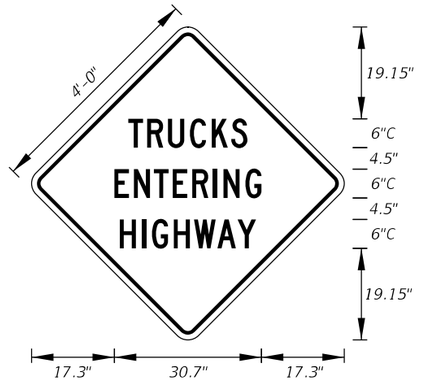


MOT-5-06
4' X 4'
2" Radii ¾" Border

6" Series C Legend
Orange Background
Black Legend and Border

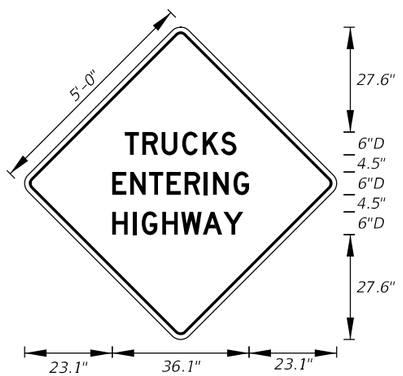


MOT-6-06
5' X 5'
2" Radii ¾" Border

6" Series D Legend
Orange Background
Black Legend and Border

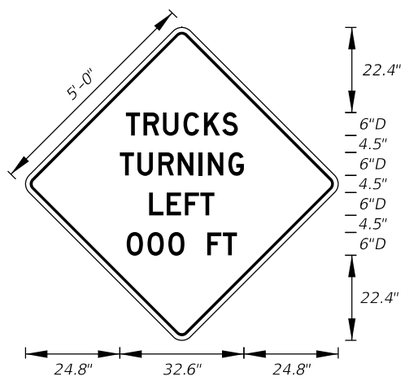


MOT-7-06
5' X 5'
2" Radii ¾" Border

6" Series D Legend
Orange Background
Black Legend and Border

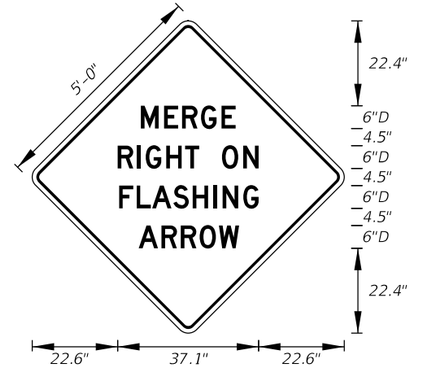


MOT-8-06
5' X 5'
2" Radii ¾" Border

6" Series D Legend
Orange Background
Black Legend and Border

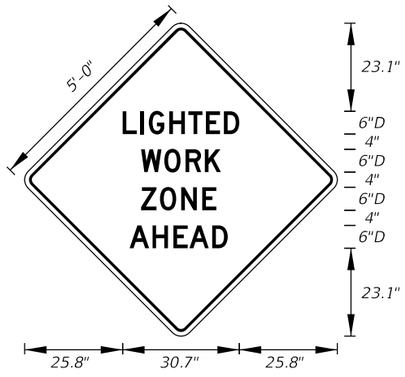


MOT-9-06
5' X 5'
2" Radii ¾" Border

6" Series D Legend
Orange Background
Black Legend and Border

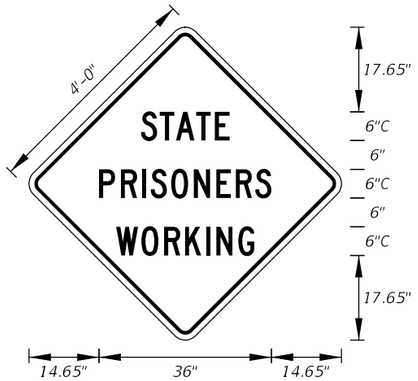


MOT-10-06
4' X 4'
2" Radii ¾" Border

6" Series C Legend
Orange Background
Black Legend and Border

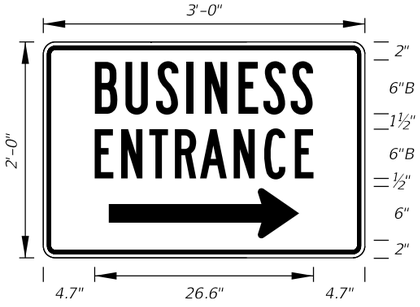


MOT-11-06
3' X 2'
2" Radii ¾" Border

6" Series B Legend
Blue Background
White Legend and Border

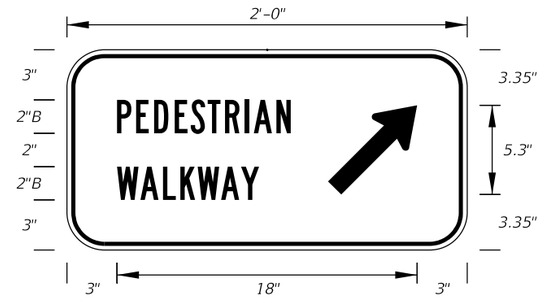


MOT-12-06
2' X 1'
2" Radii ¾" Border

2" Series B Legend
White Background
Black Legend and Border

6/9/2015 4:49:22 PM

| LAST REVISION | REVISION | DESCRIPTION: | FDOT 2016 DESIGN STANDARDS | SPECIAL SIGN DETAILS | INDEX NO. | SHEET NO. |
|---|---|---|---|---|---|---|
| 07/01/14 | | | | | 17355 | 10 of 11 |

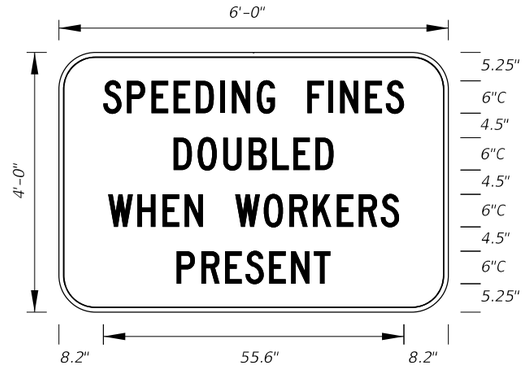


MOT-13-06 Freeway Sign
6' X 4'
6" Radii ¾" Border

6" Series C Legend
White Background
Black Legend and Border

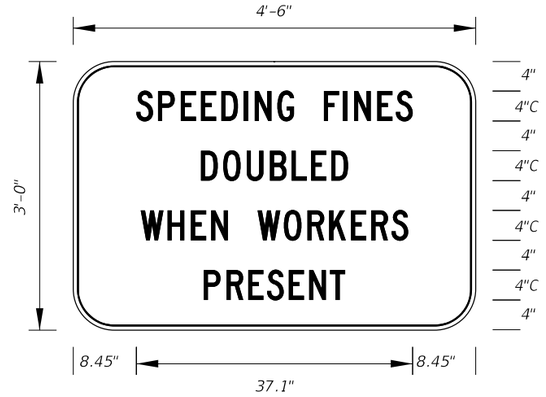


MOT-14-06 Arterial Sign
4'-6" X 3'
5" Radii ¾" Border

4" Series C Legend
White Background
Black Legend and Border

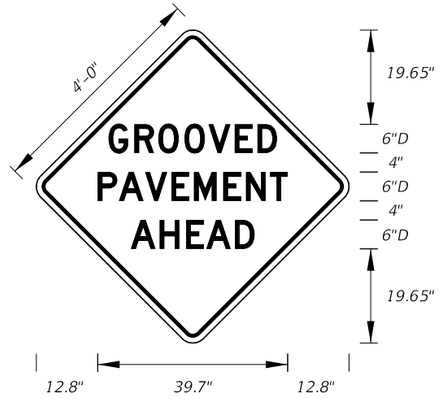


MOT-15-06
4' X 4'
2" Radii ¾" Border

6" Series D Legend
Orange Background
Black Legend and Border

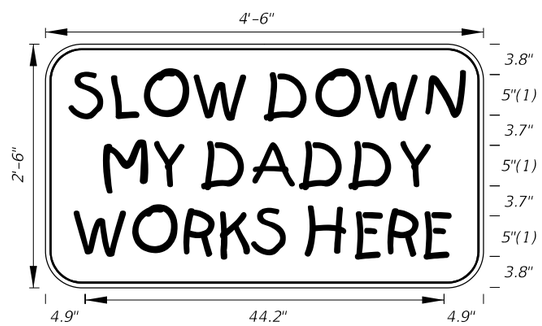


MOT-16-06
4'-6" X 2'-6"
4" Radii ¾" Border

5" Kids Series Legend
Orange Background
Black Legend and Border

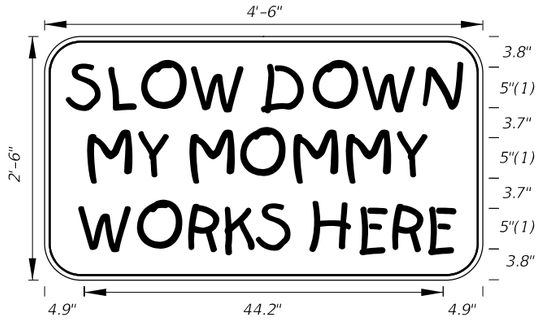


MOT-17-06
4'-6" X 2'-6"
4" Radii ¾" Border

5" Kids Series Legend
Orange Background
Black Legend and Border

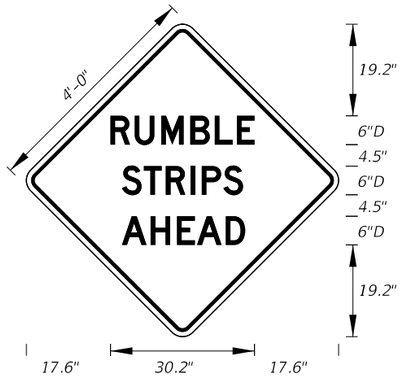


MOT-18-10
4' X 4'
2" Radii ¾" Border

6" Series D Legend
Orange Background
Black Legend and Border

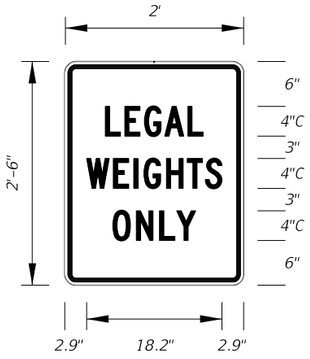


MOT-19-11
2' X 2'-6"
1.13" Radii ¾" Border

4" Series C Legend
White Background
Red Legend and Border

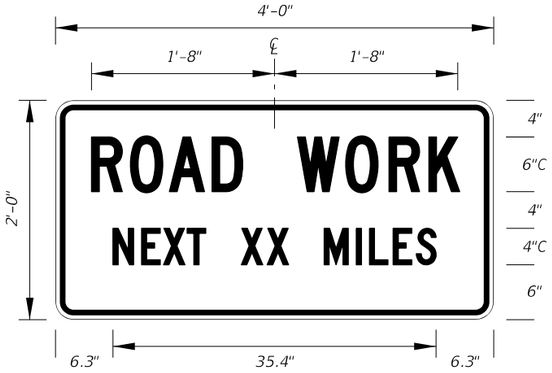


G20-1
2' X 4'
1.5" Radii ¾" Border

Orange Background
Black Legend and Border

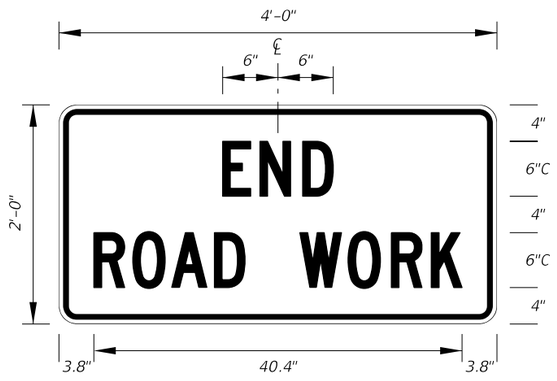


G20-2
2' X 4'
1.5" Radii ¾" Border

Orange Background
Black Legend and Border

6/9/2015 4:49:23 PM

| LAST REVISION | REVISION | DESCRIPTION: | | | INDEX NO. | SHEET NO. |
|---|---|---|---|---|---|---|
| 07/01/14 | | | FDOT 2016 DESIGN STANDARDS | SPECIAL SIGN DETAILS | 17355 | 11 of 11 |