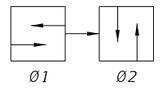

SOP 1

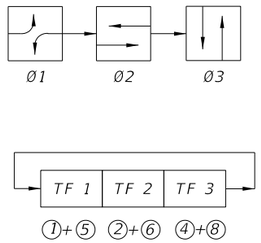

SOP 2

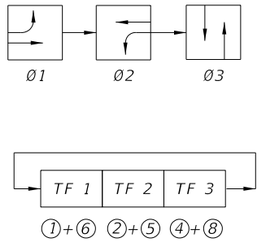

SOP 3

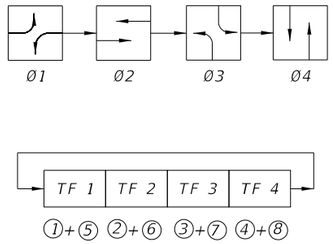

SOP 4

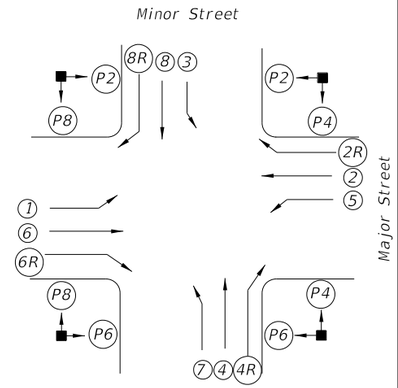

SIGNALIZED INTERSECTION

Vehicle movements & signal head number assignments are not directionally oriented but shall maintain their relative orientation about the intersection (I.E., movements 7 and 4 are always to the right of movements 1 and 6 etc.).

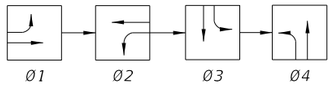

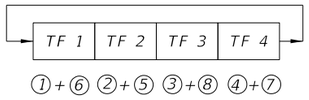

SOP 5

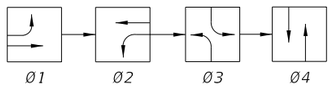

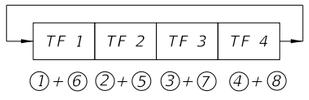

SOP 6

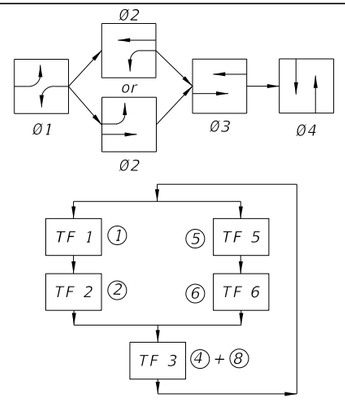

SOP 7

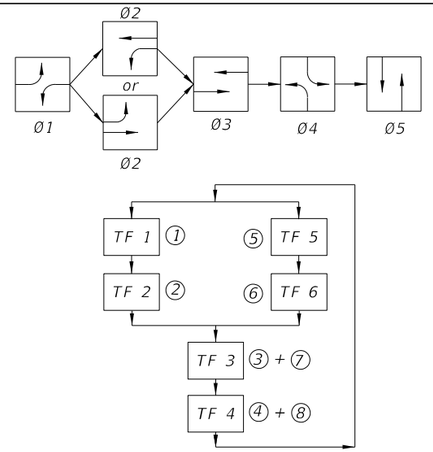

SOP 8

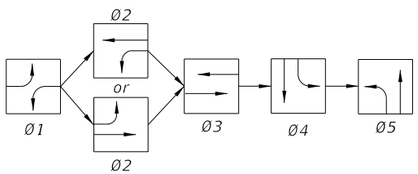

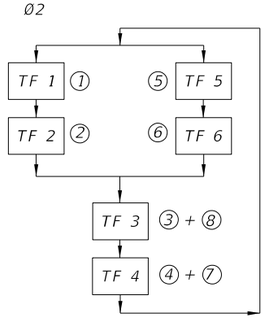

SOP 9

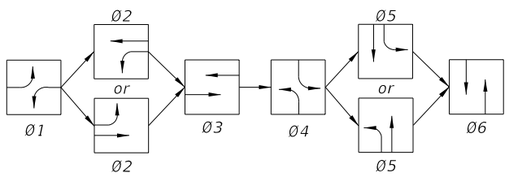

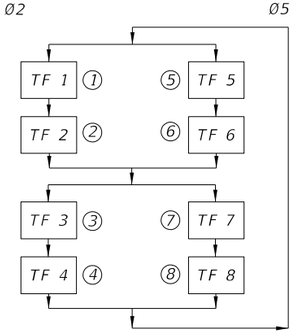

SOP 10

SIGNAL CLEARANCE TABLE

(Blank Indicates No Clearance Required)

From / To		SIGNAL INDICATIONS							
		R	⟲R	G		⟲	⟲	WALK	DONT WALK
SIGNAL INDICATIONS	R			Y		⟲	Y		
	⟲R			Y		⟲	Y		
	G					⟲			
	⟲G								
	⟲								
	WALK								
	DONT WALK							Flash DONT WALK	

LEGEND

- (X) Vehicle Movement Number
- (PX) Pedestrian Movement Number
- TF X Timing Function Number
- ØX Phase Number
- ⟲G Green Arrow (Left or Right)
- ⟲R Red Arrow
- ⟲ Yellow Arrow

6/10/2015 10:32:22 AM

LAST REVISION	REVISION	DESCRIPTION:				
07/01/05			FDOT 2016 DESIGN STANDARDS	STANDARD SIGNAL OPERATING PLANS	INDEX NO. 17870	SHEET NO. 1 of 2

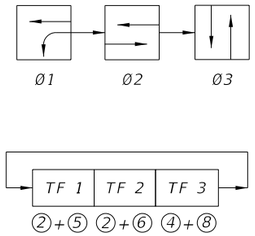

SOP 11

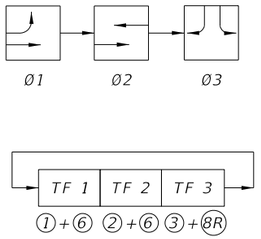

SOP 12

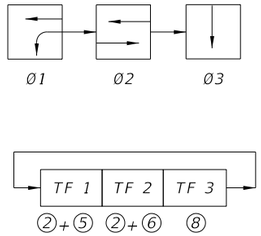

SOP 13

(ONE- WAY STREET INTERSECTION)

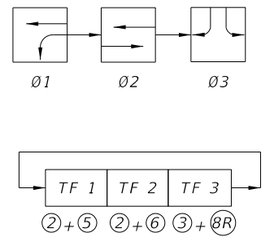

SOP 14

(DIAMOND INTERCHANGE OPERATION)

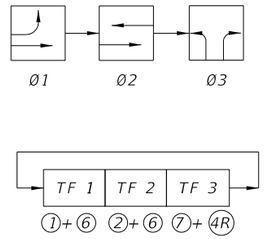

SOP 15

(DIAMOND INTERCHANGE OPERATION)

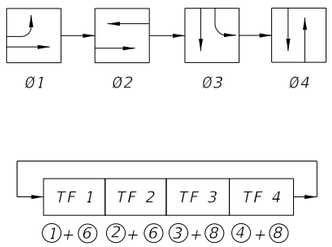

SOP 16

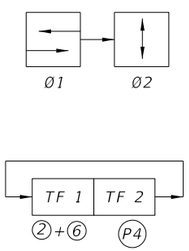

SOP 17

(MIDBLOCK)

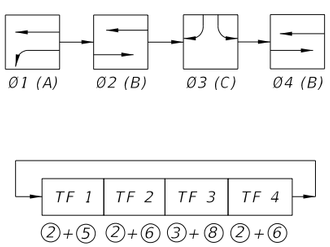

NOTE:
Only Ø2 Or Ø4 Used, Not Both To Obtain ABC, Or ACB Operation.

SOP 18

(DIAMOND INTERCHANGE OPERATIONS)

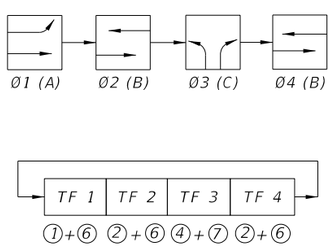

NOTE:
Only Ø2 Or Ø4 Used, Not Both To Obtain ABC, Or ACB Operation.

SOP 19

(DIAMOND INTERCHANGE OPERATIONS)

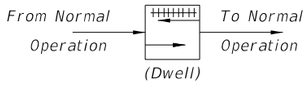

POP 1

POP 2

POP 3

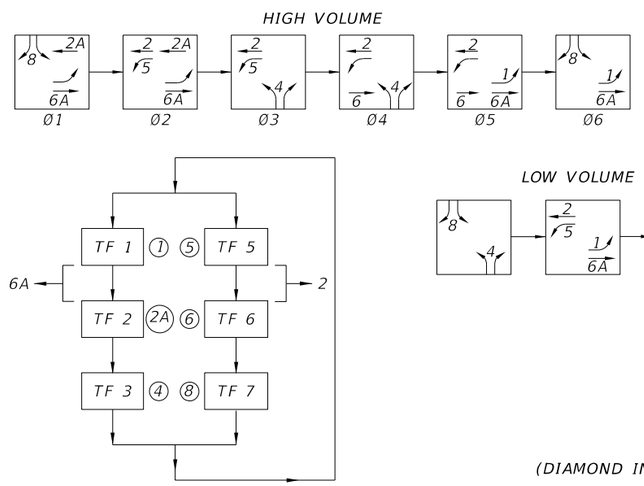

SOP 20

(DIAMOND INTERCHANGE OPERATIONS)

6/10/2015 10:32:23 AM

LAST REVISION	REVISION	DESCRIPTION:			
07/01/00			FDOT 2016 DESIGN STANDARDS	STANDARD SIGNAL OPERATING PLANS	INDEX NO. 17870 / SHEET NO. 2 of 2