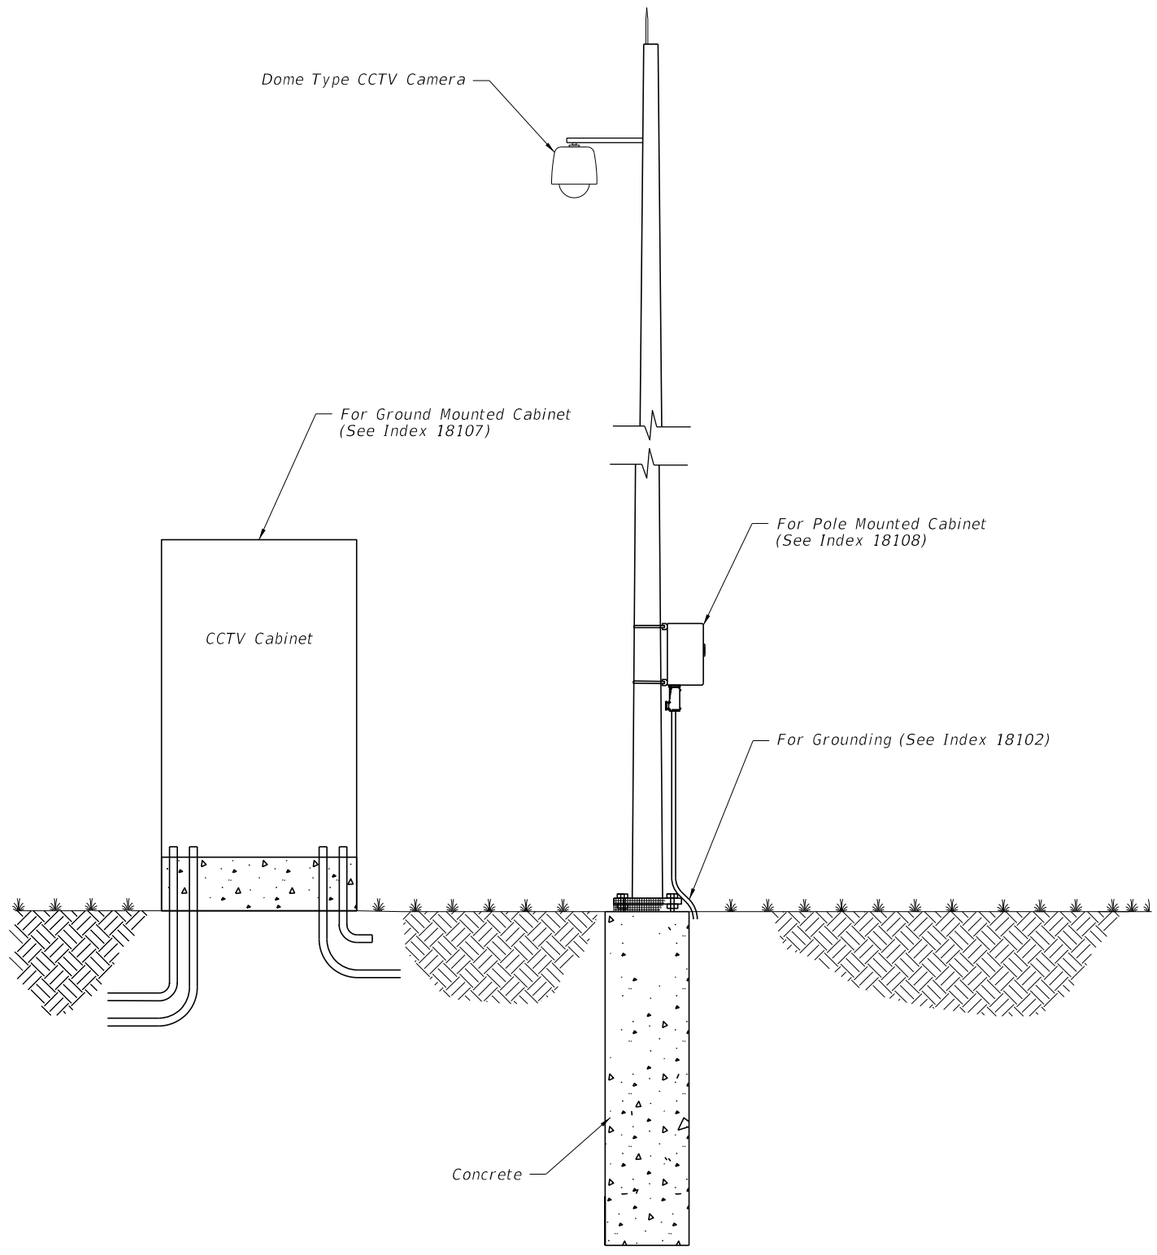

STEEL POLE

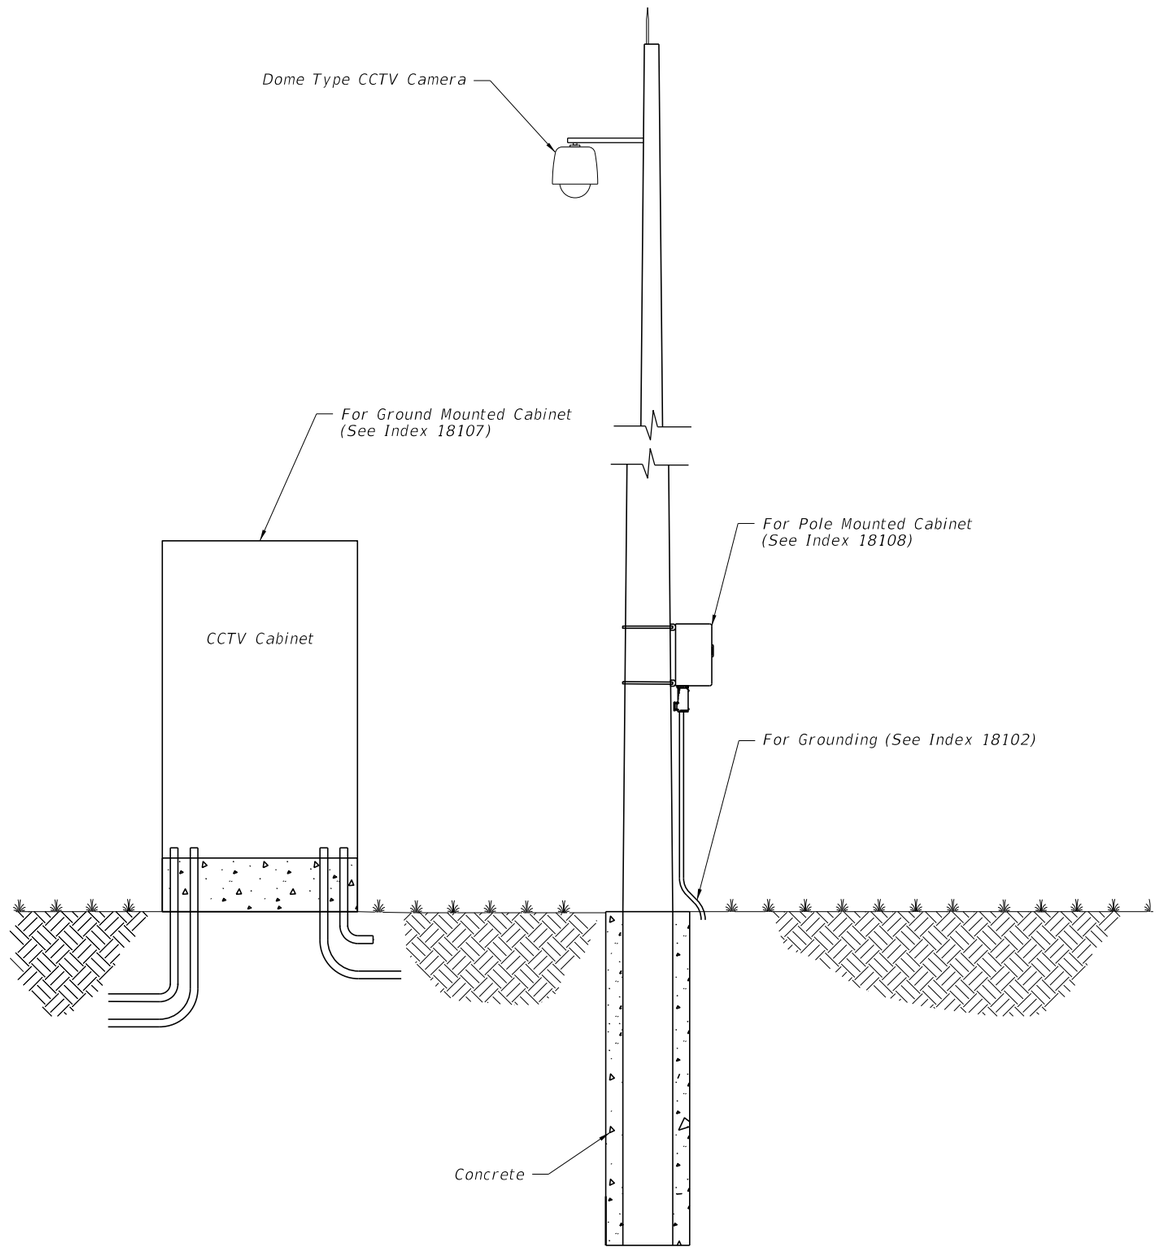

CONCRETE POLE

6/10/2015 10:38:40 AM

LAST REVISION	REVISION	DESCRIPTION:	FDOT 2016 DESIGN STANDARDS	TYPICAL CCTV SITE	INDEX NO.	SHEET NO.
07/01/13					18101	1 of 1