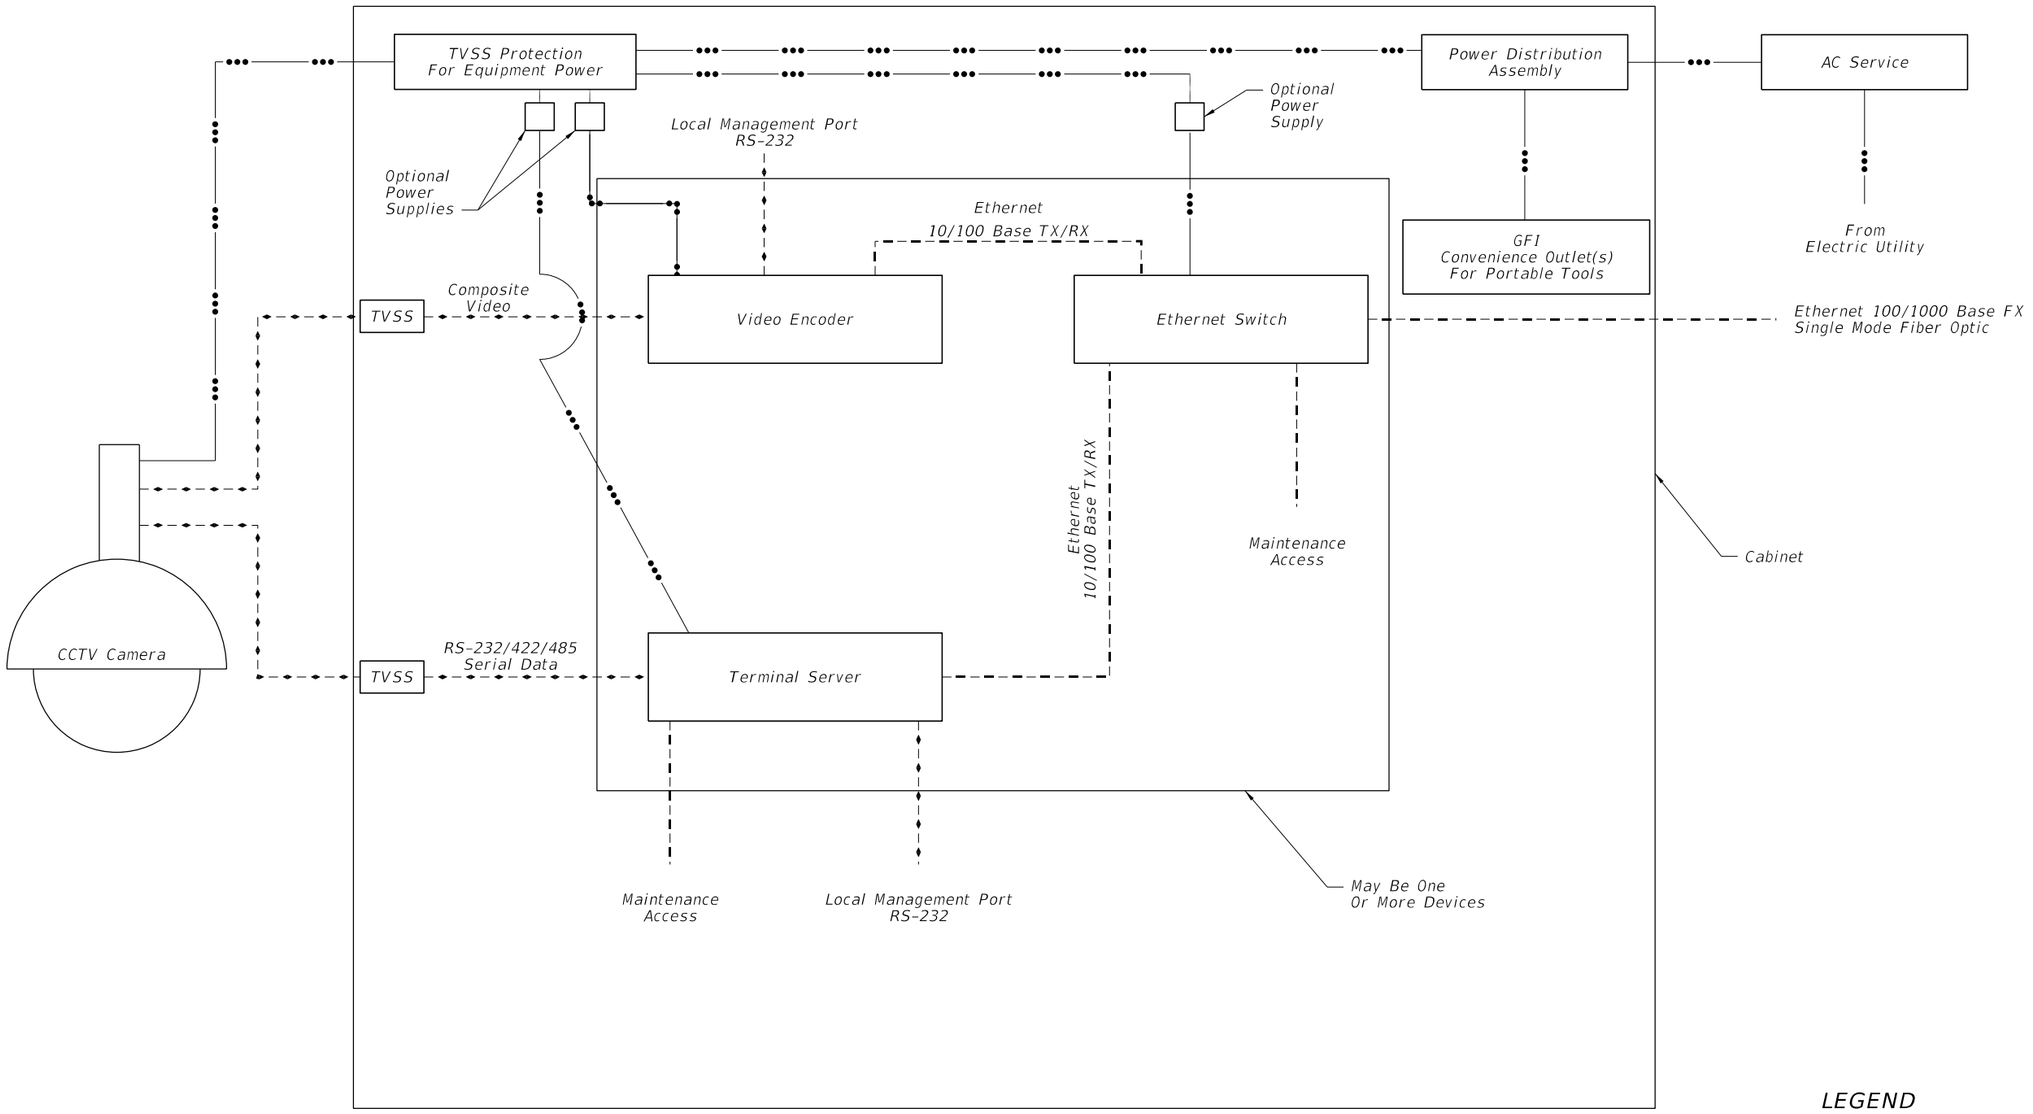

LEGEND

Data

Ethernet

Power

TVSS — Transient Voltage Surge Suppressor

6/30/2015 10:57:50 AM

LAST REVISION	REVISION	DESCRIPTION:			INDEX NO.	SHEET NO.
07/01/07			2016 DESIGN STANDARDS	CCTV BLOCK DIAGRAM	18105	1 of 1