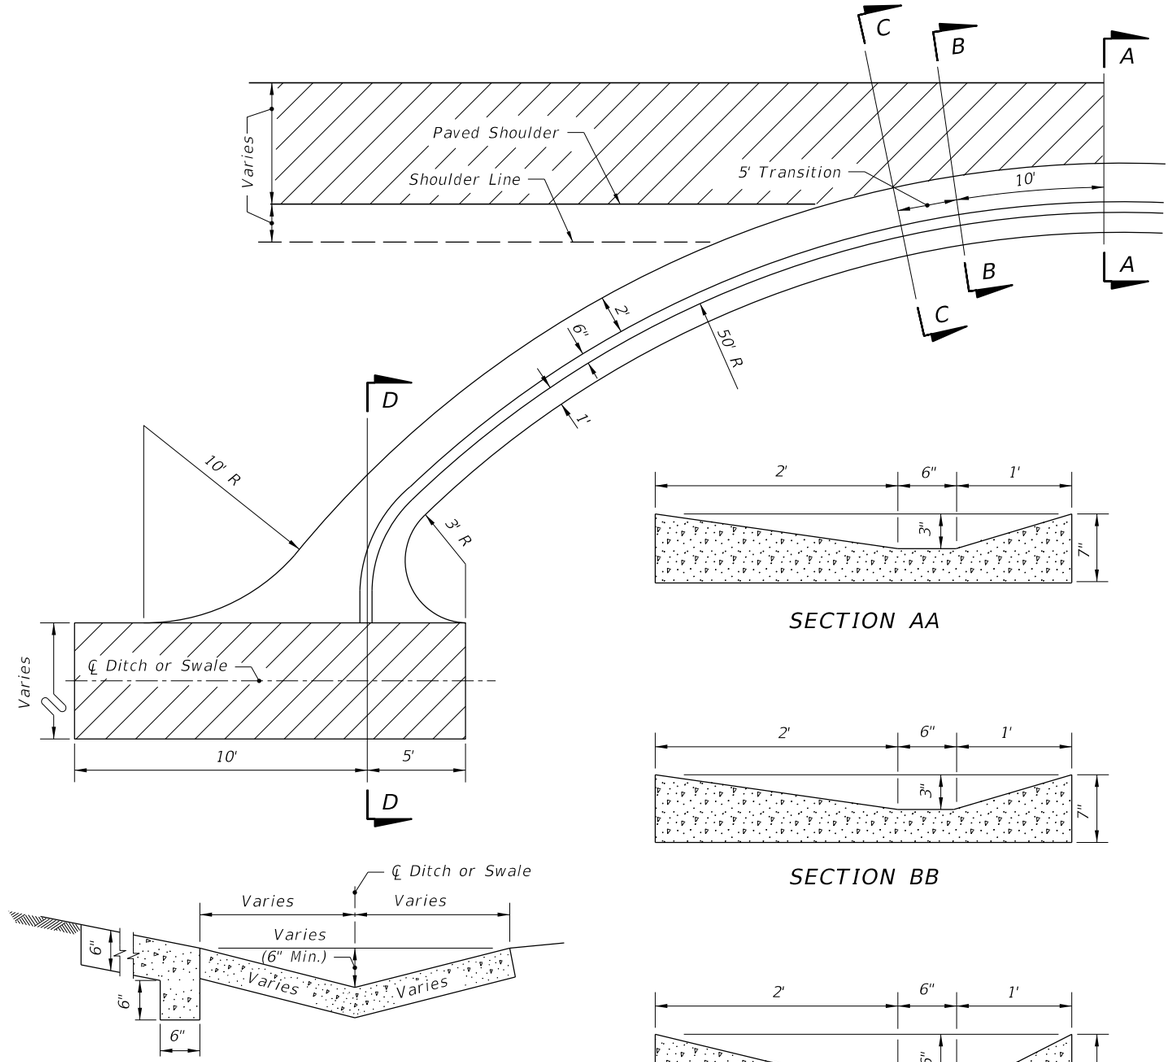

SECTION DD

SECTION AA

SECTION BB

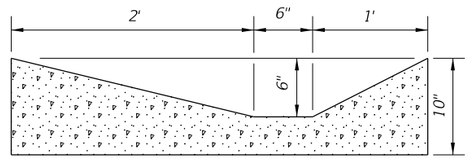

SECTION CC

1. Spillway to be paid for as Shoulder Gutter, L.F.

2. If spillway empties into an unpaved ditch, the detail should be modified as necessary.

DETAIL OF CONCRETE SPILLWAY AT END OF SHOULDER GUTTER

(TO BE USED WHERE INLETS, PIPES & ENDWALLS ARE IMPRACTICAL)

12/3/2015 11:18:01 AM

LAST REVISION	REVISION	DESCRIPTION:			INDEX NO.	SHEET NO.
07/01/09			FDOT FY 2016-17 DESIGN STANDARDS	CONCRETE SHOULDER GUTTER SPILLWAY	284	1 of 1