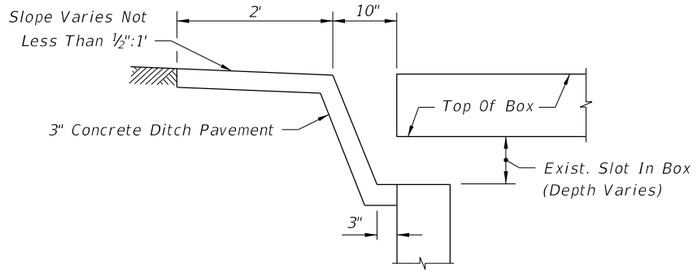

LONGITUDINAL SECTION

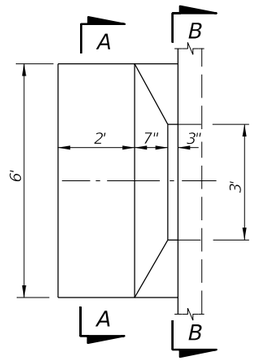

PLAN

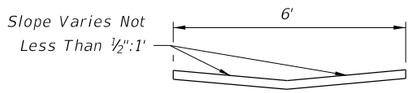

SECTION AA

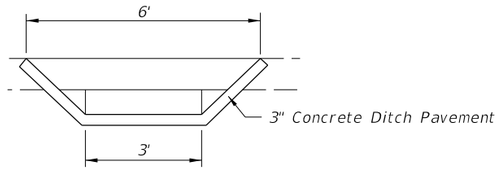

SECTION BB

SAFETY MODIFICATION FOR INLETS IN BOX CULVERTS

12/3/2015 11:19:31 AM

LAST REVISION	REVISION	DESCRIPTION:			INDEX NO.	SHEET NO.
07/01/07			FDOT FY 2016-17 DESIGN STANDARDS	SAFETY MODIFICATIONS FOR INLET IN BOX CULVERTS	293	1 of 1