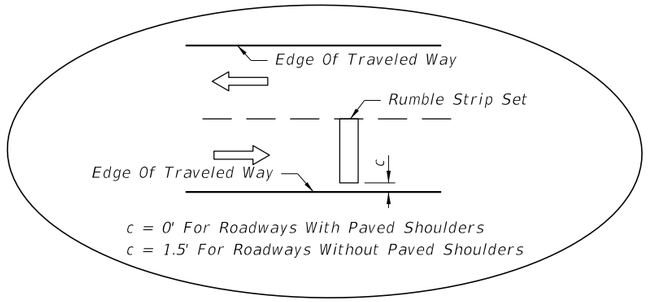

INSET A

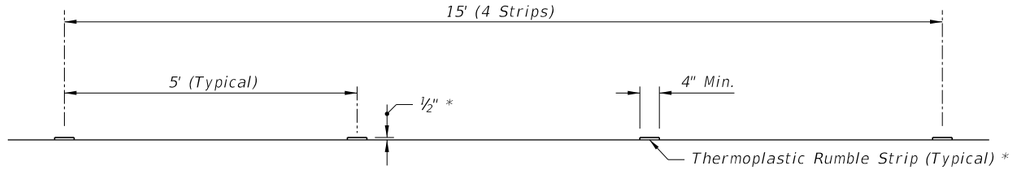

* Use multiple applications to achieve desired ½" thickness

Note: Intersection thermoplastic rumble strip sets shall be white.

THERMOPLASTIC SET

Note: Rumble strips may be required for one or more legs of the intersection (one leg shown for spacing information). Rumble strips shall be constructed only on the legs identified in the plans.

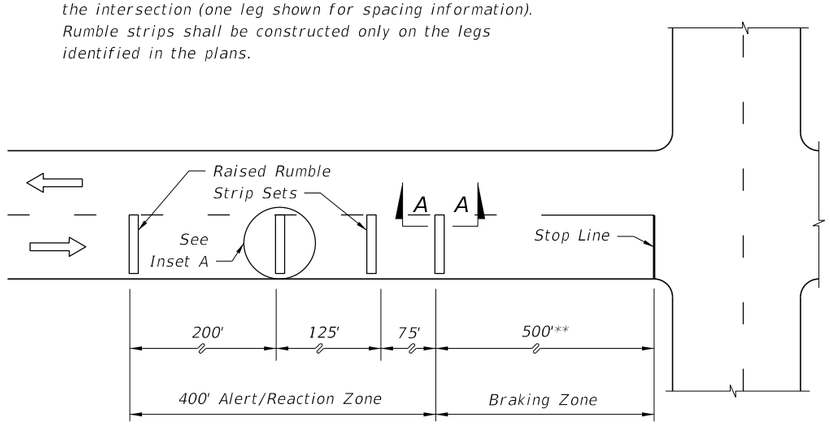

** May be decreased in urban areas with low operating speeds.

PLAN

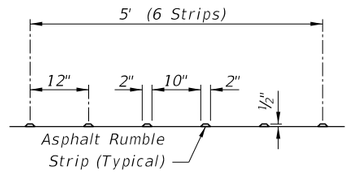

ASPHALT SET

SECTION AA FOR THERMOPLASTIC AND ASPHALT RUMBLE STRIP SETS

NOTE:

Raised rumble strips are to be constructed in accordance with Section 546 of the Specifications.

RAISED RUMBLE STRIPS AT INTERSECTIONS

12/3/2015 9:22:13 AM

LAST REVISION	REVISION	DESCRIPTION:			INDEX NO.	SHEET NO.
07/01/14			FDOT FY 2016-17 DESIGN STANDARDS	RAISED RUMBLE STRIPS	517	1 of 1