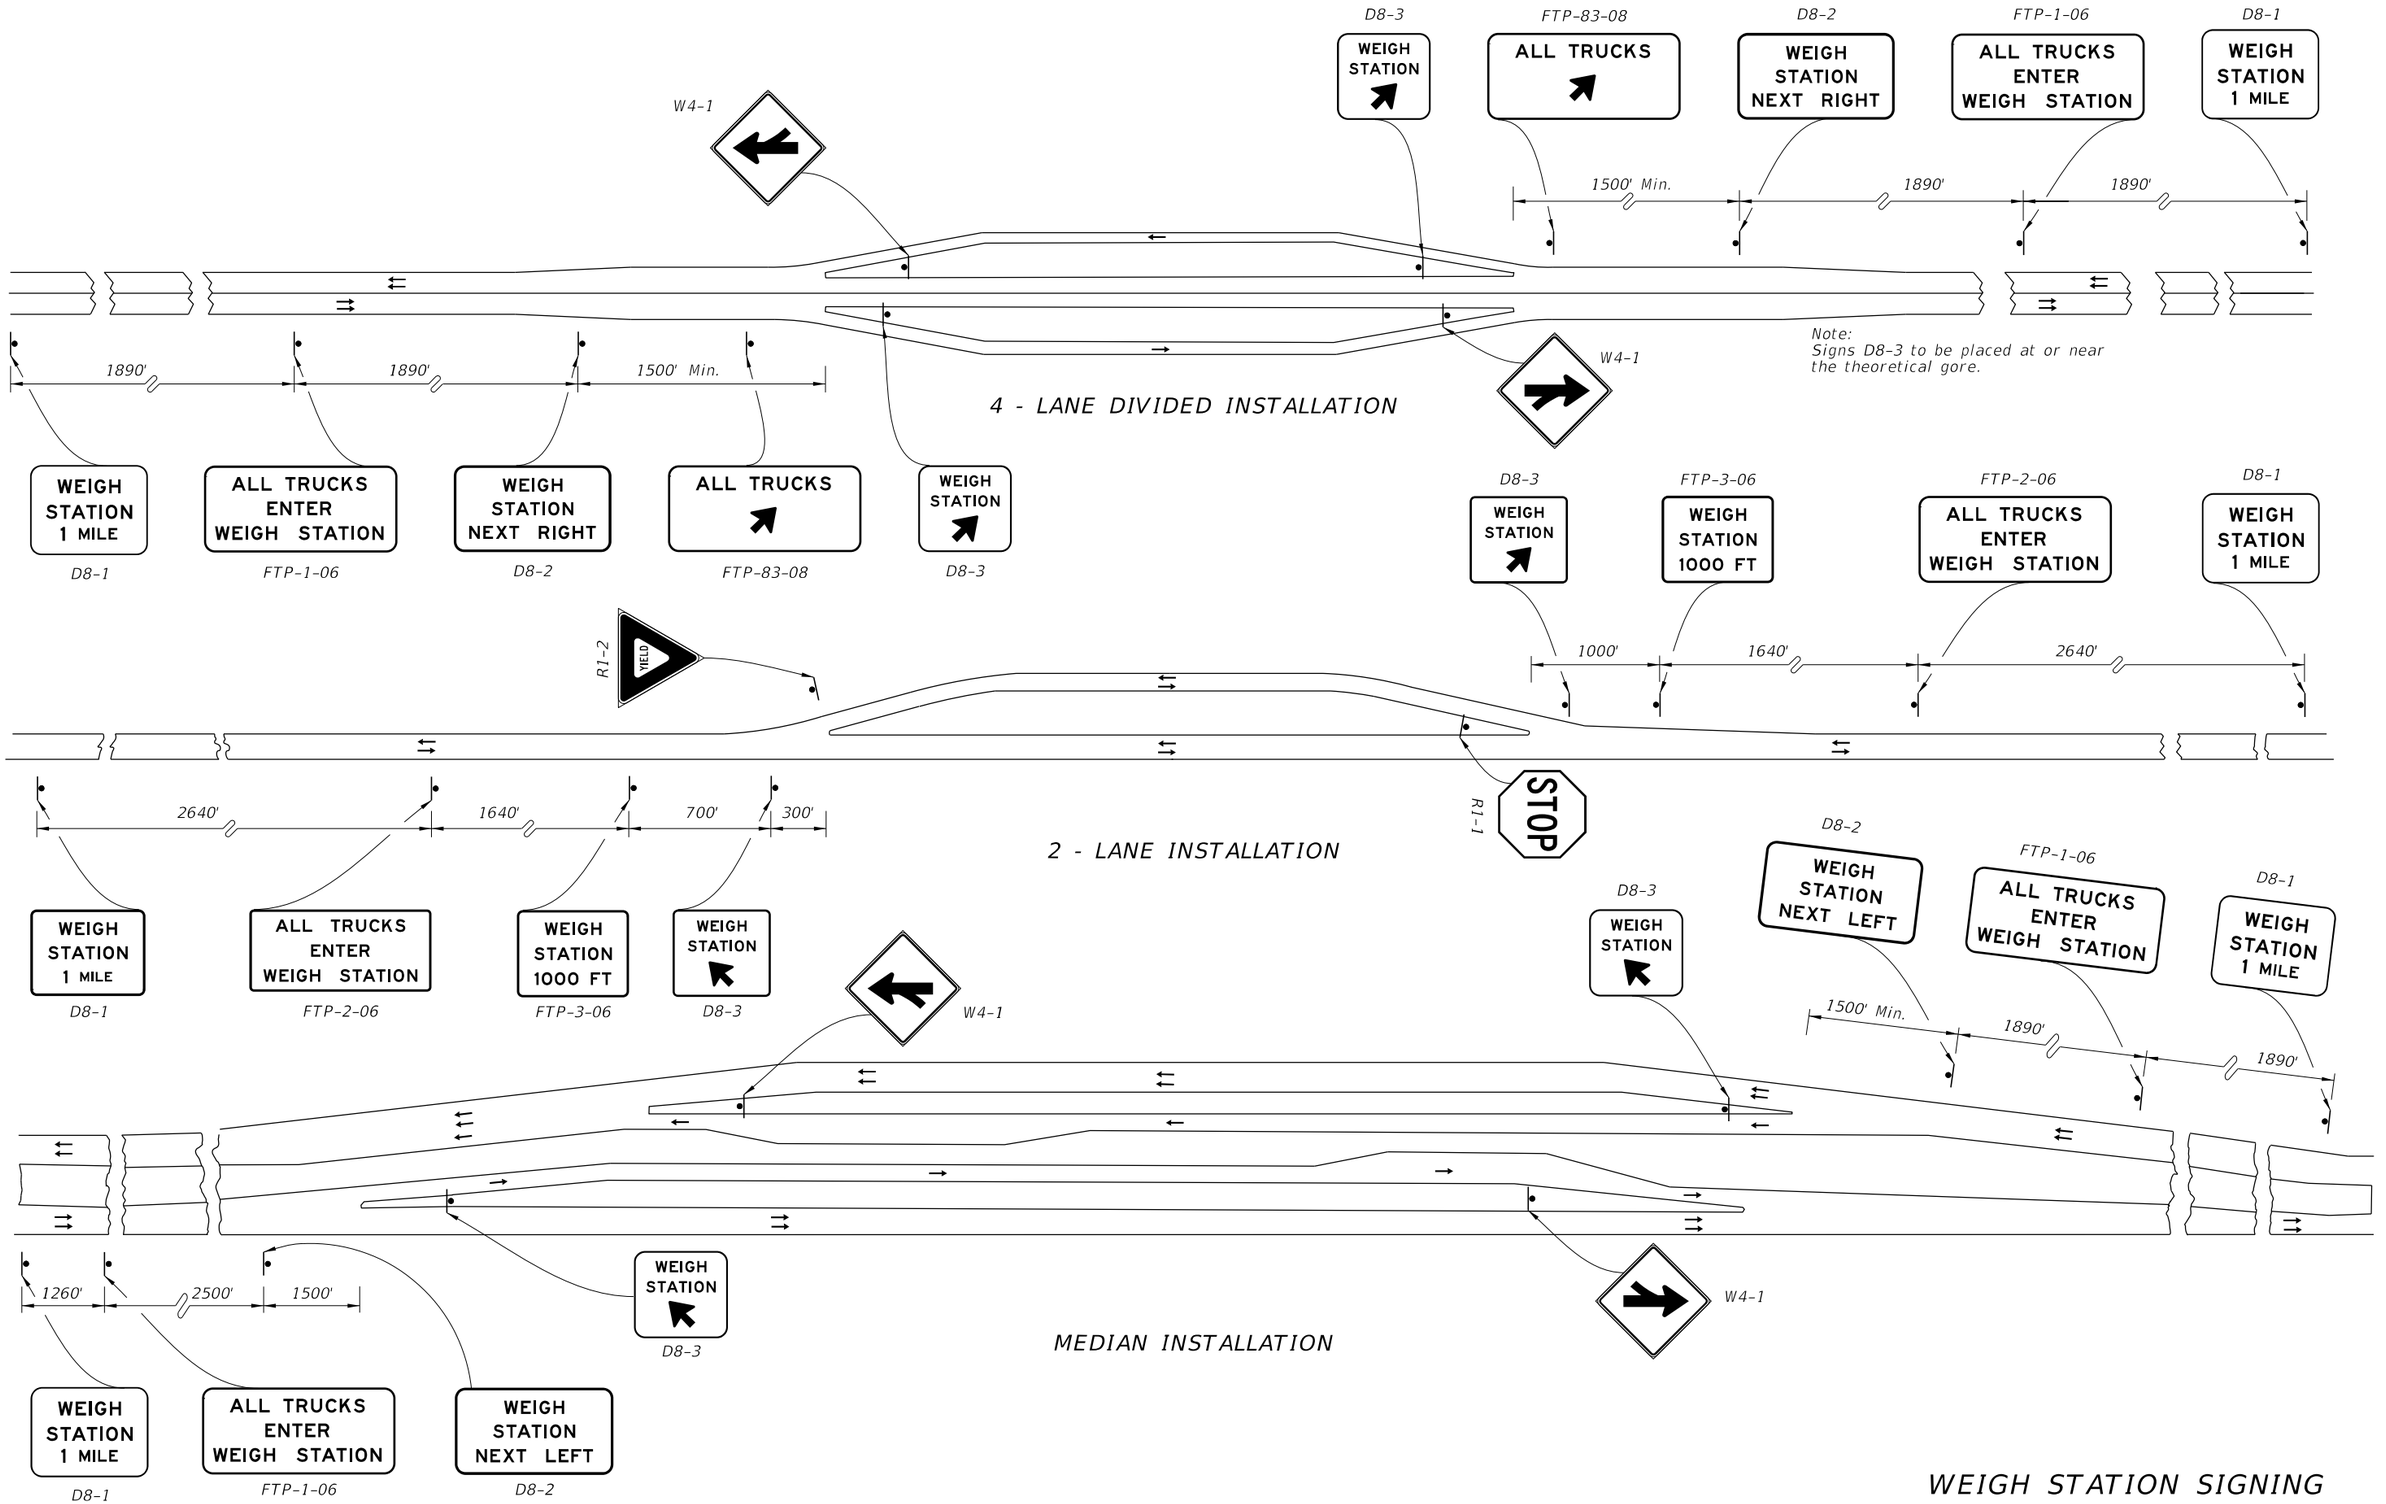

WEIGH STATION SIGNING

11/30/2015 2:19:28 PM

LAST REVISION	REVISION	DESCRIPTION:			INDEX NO.	SHEET NO.
07/01/09			FY 2016-17 DESIGN STANDARDS	TYPICAL SIGNING FOR TRUCK WEIGH & INSPECTION STATIONS	17328	1 of 2

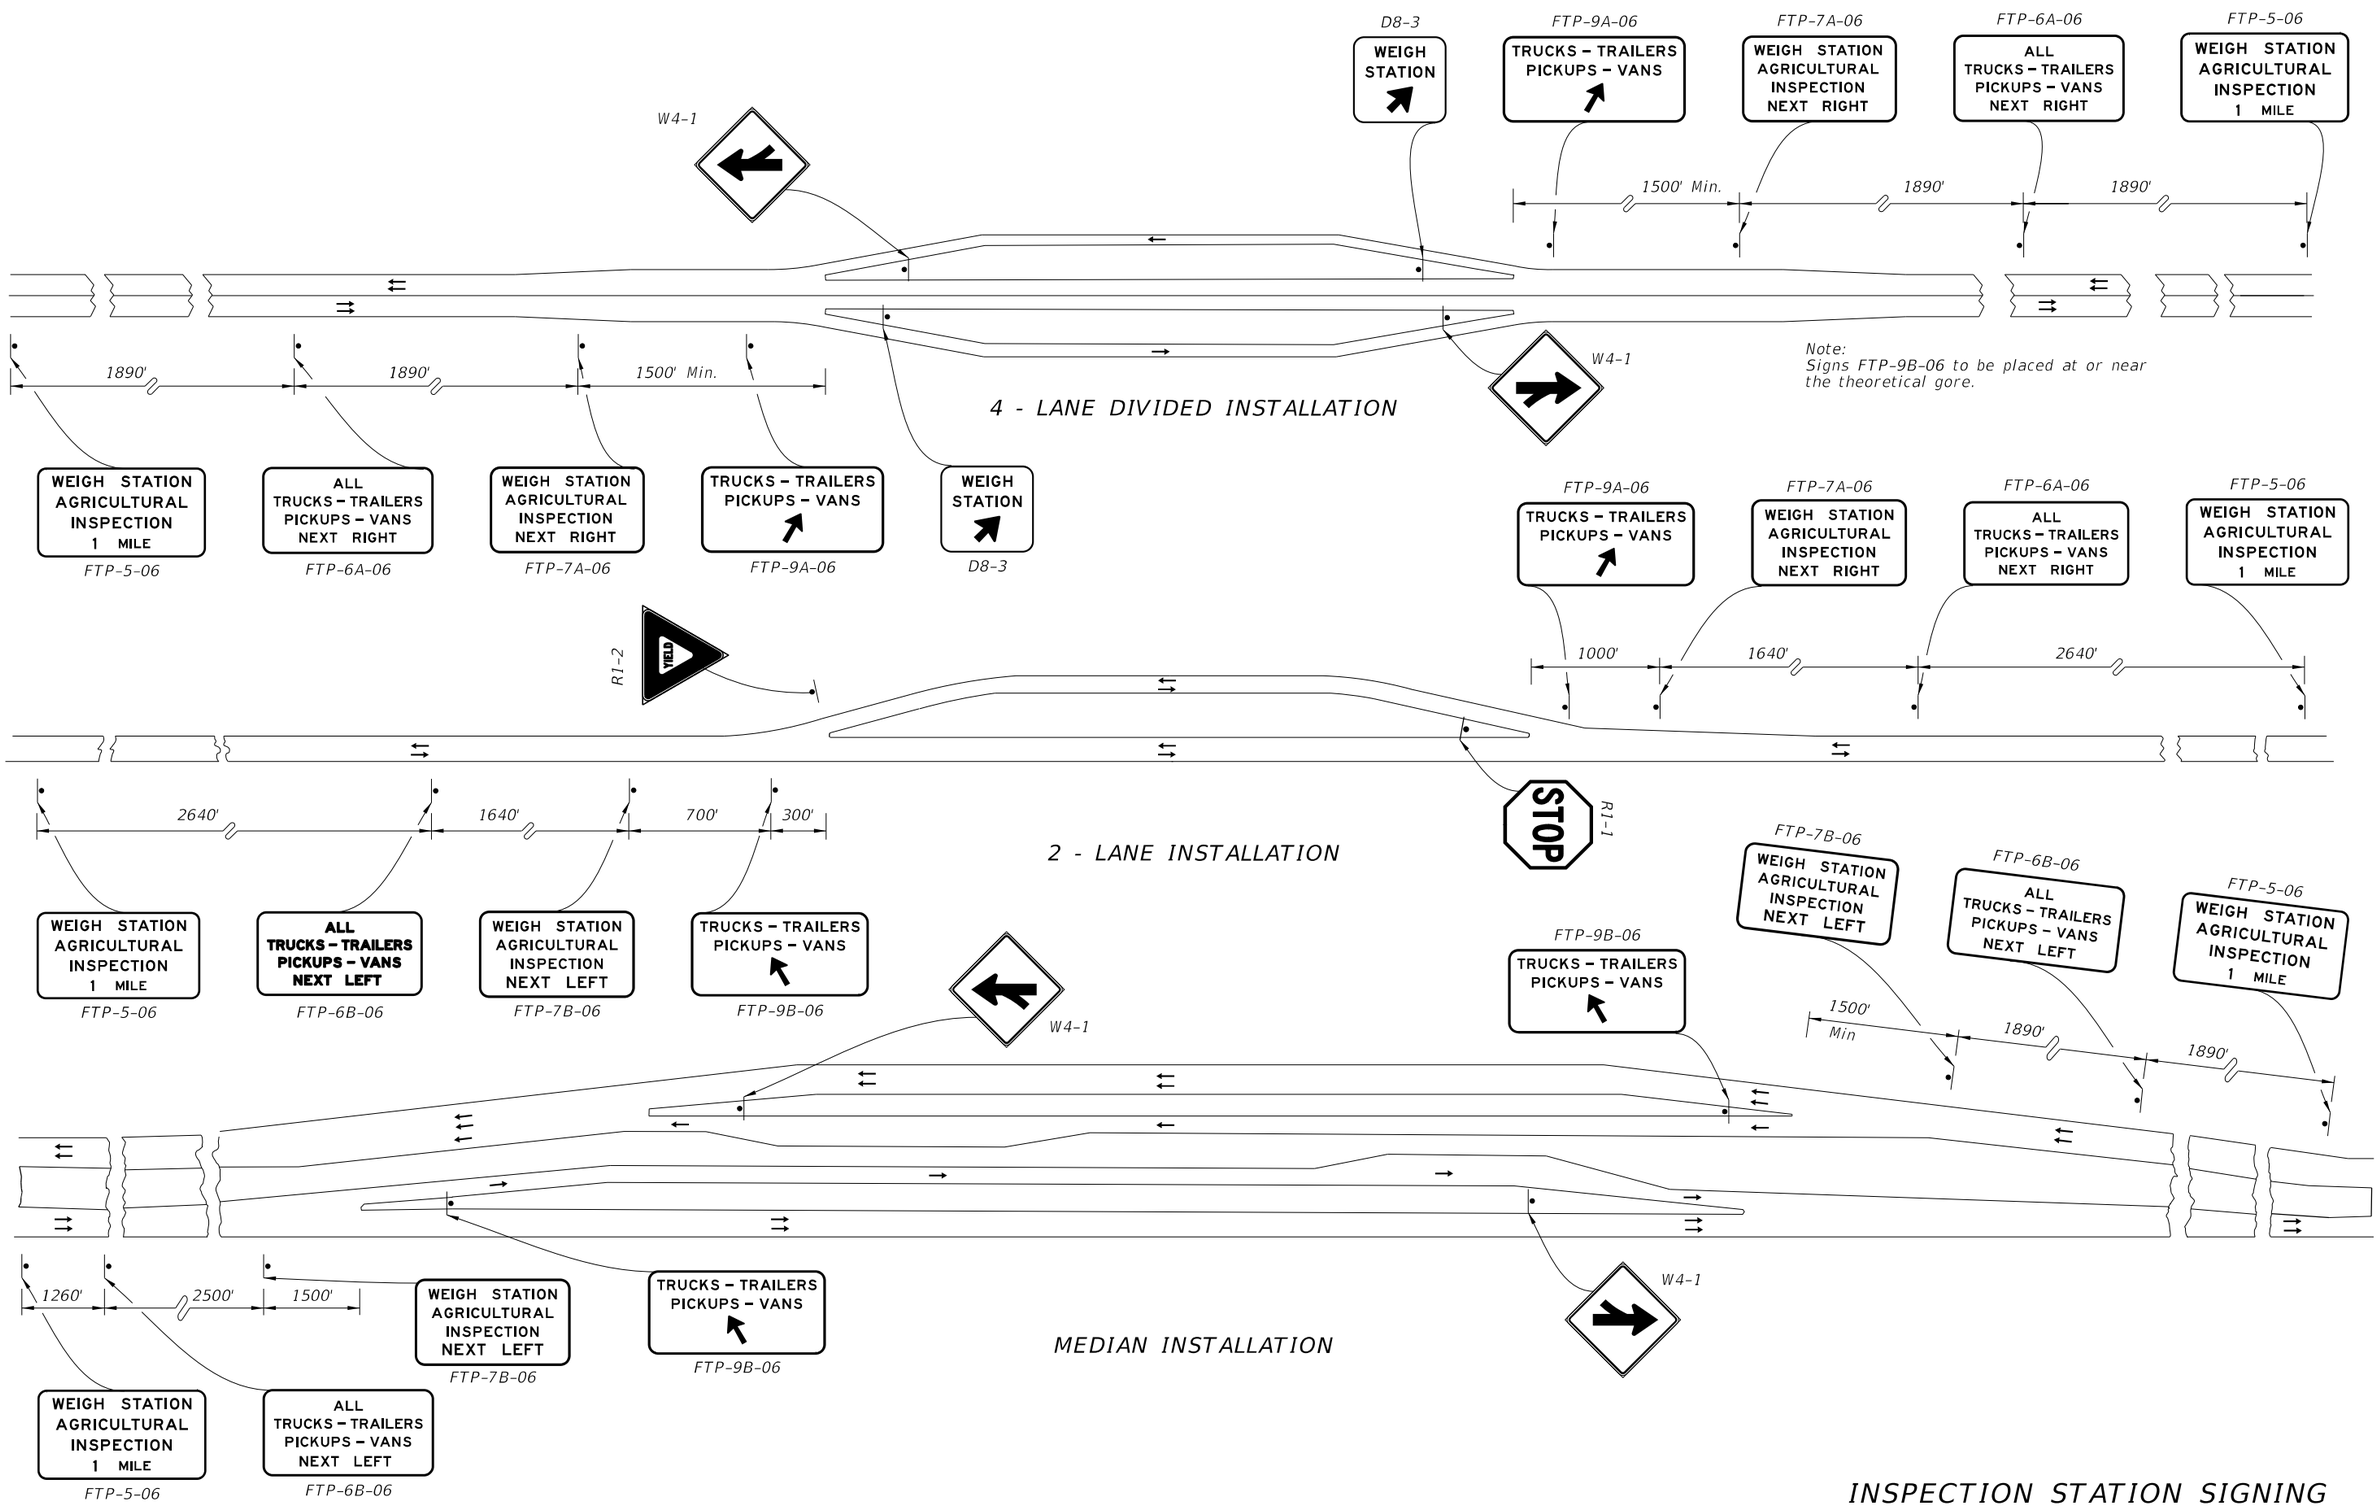

INSPECTION STATION SIGNING

LAST REVISION	REVISION	DESCRIPTION:		INDEX NO.	SHEET NO.
07/01/09			FY 2016-17 DESIGN STANDARDS	17328	2 of 2

TYPICAL SIGNING FOR TRUCK WEIGH & INSPECTION STATIONS

11/30/2015 2:19:28 PM