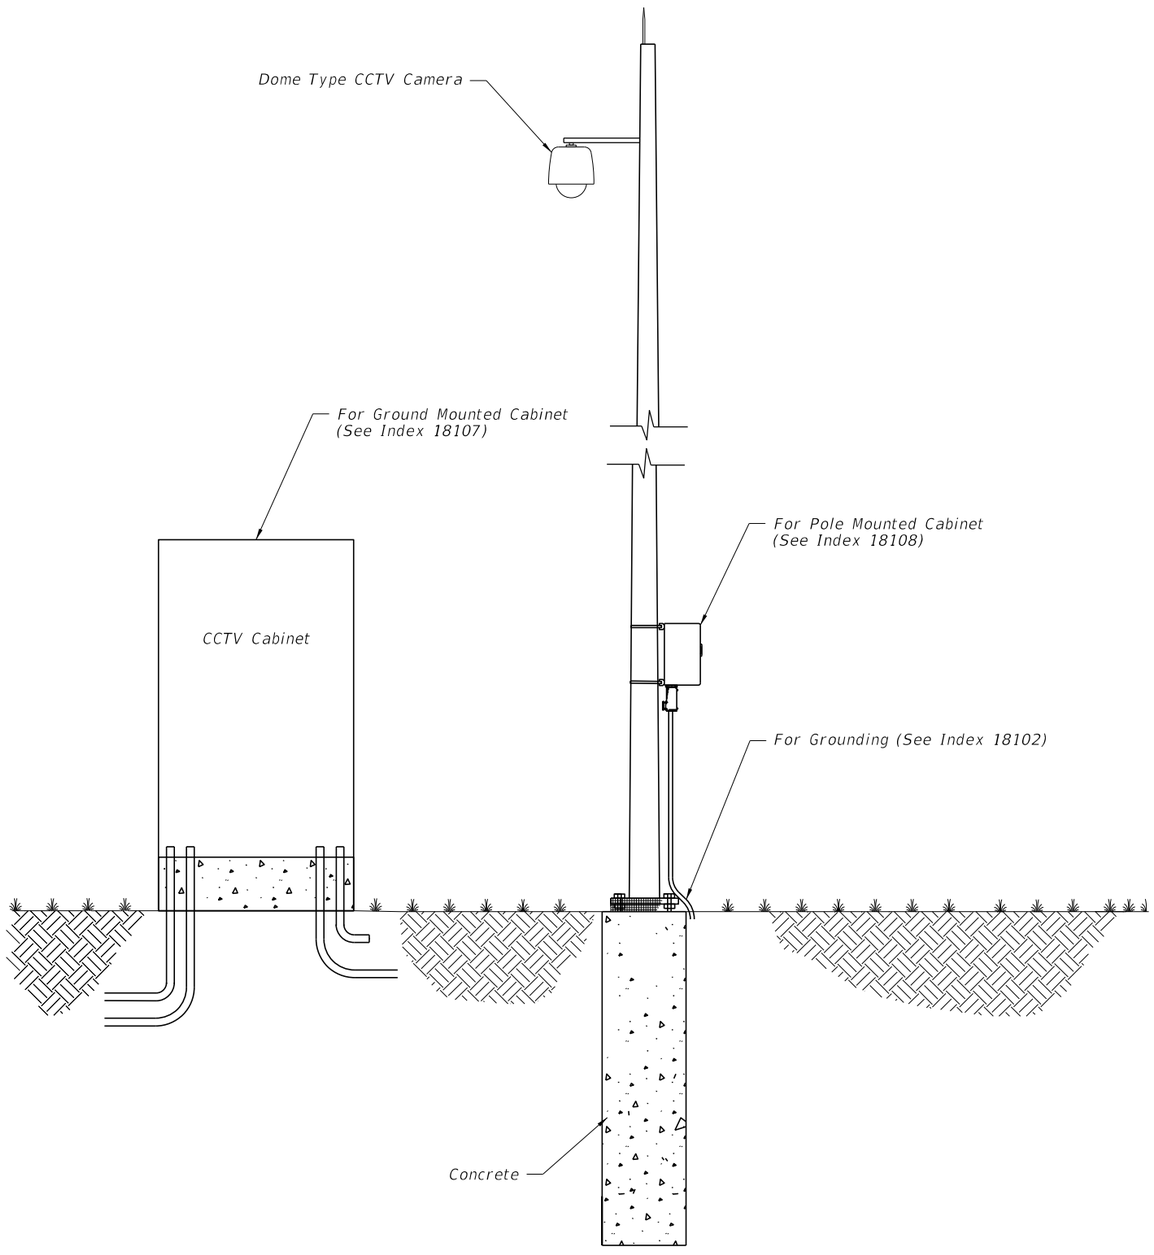

STEEL POLE

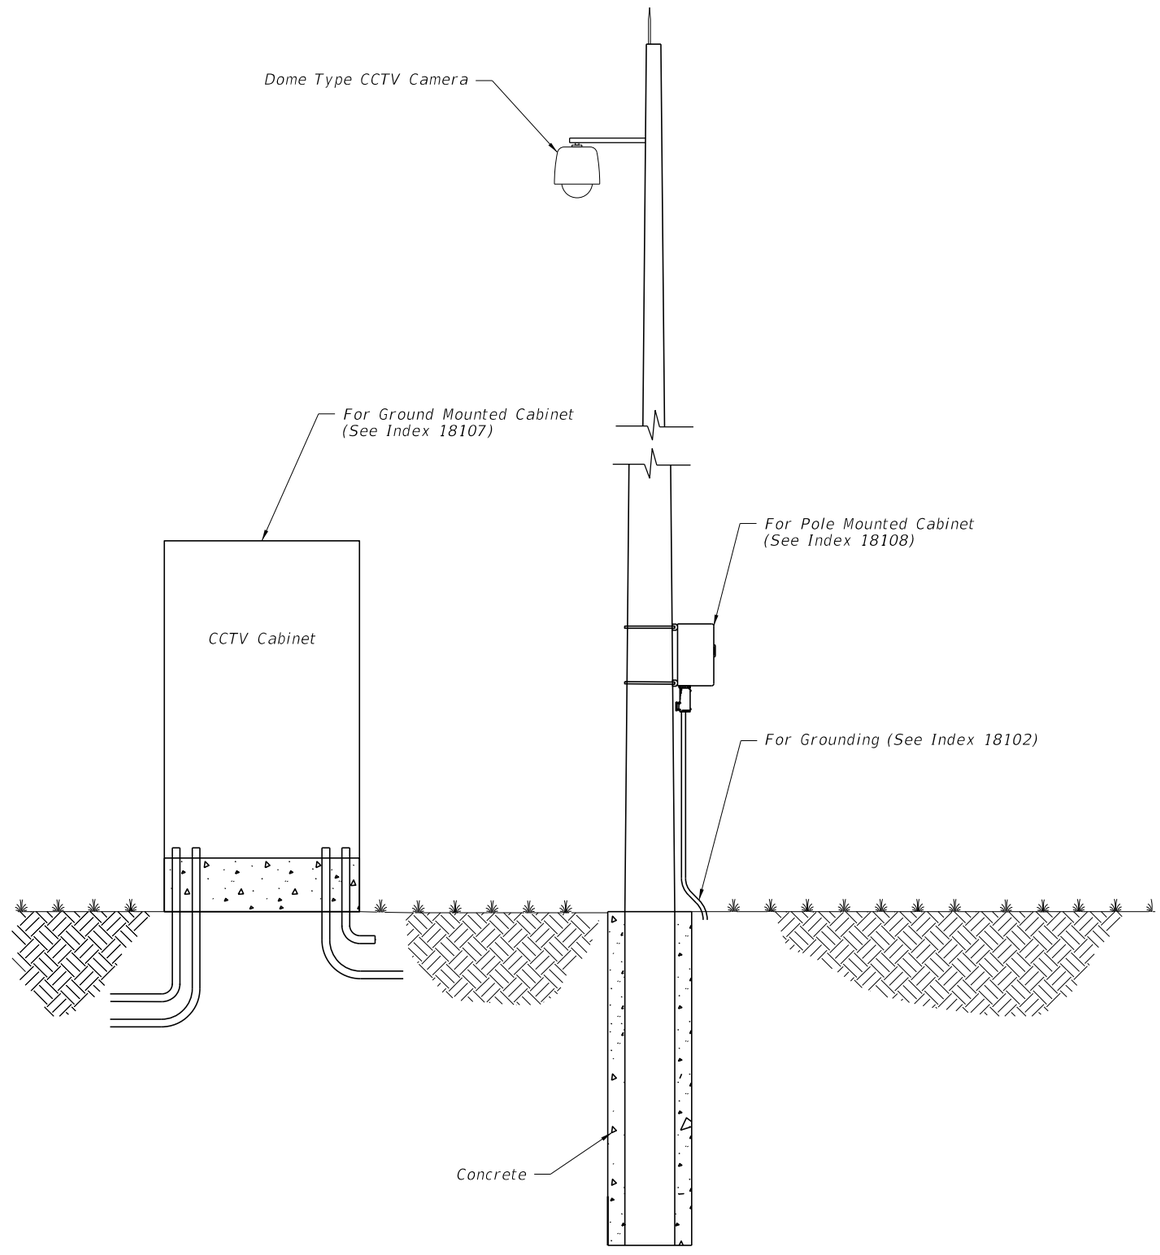

CONCRETE POLE

11/30/2015 11:29:11 AM

LAST REVISION	REVISION	DESCRIPTION:			INDEX NO.	SHEET NO.
07/01/13			FDOT FY 2016-17 DESIGN STANDARDS	TYPICAL CCTV SITE	18101	1 of 1