


SIDE VIEW

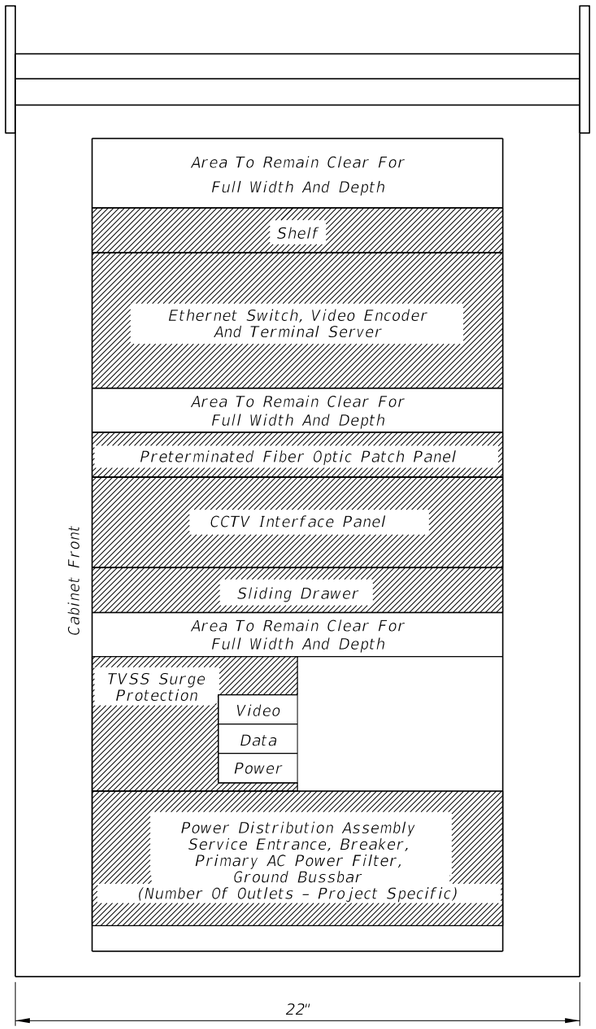


FRONT VIEW

## GENERAL NOTES:

1. Cabinet layout is for pole or base mounted installations.
2. All dimensions and scale are approximate.
3. The minimum CCTV cabinet dimensions shall be 36"H X 24"W X 22"D.
4. Conduit entrances are in bottom of cabinet.
5. There shall be front and rear doors. Both doors shall have the hinged side next to the pole when pole mounted.
6. Cabinet layout represents preferred placement of typical devices. Project-specific designs may not include all components illustrated here.

11/30/2015 11:31:20 AM
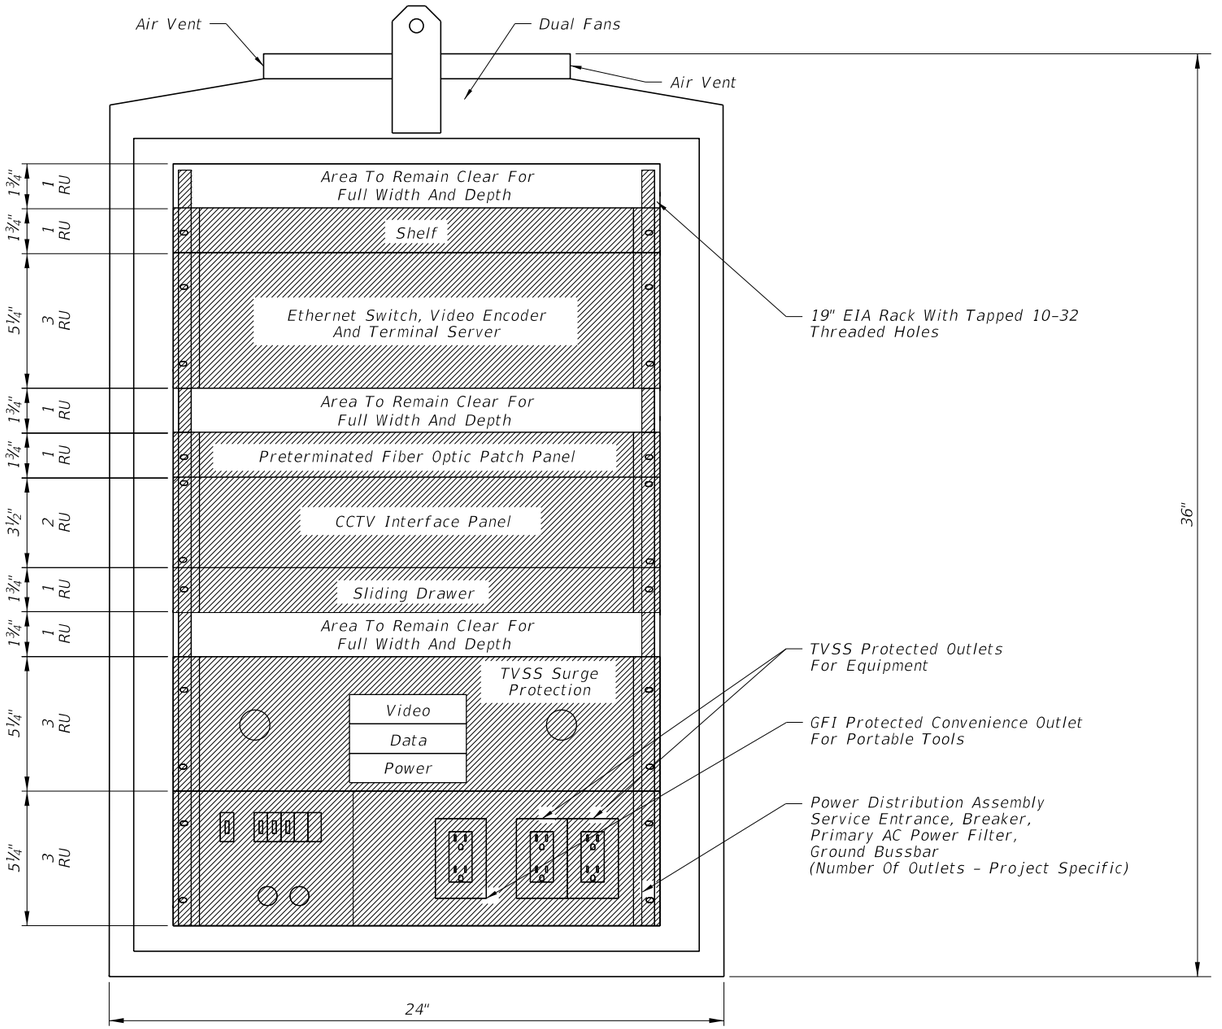
| LAST REVISION 07/01/07 | REVISION | DESCRIPTION: | FDOT FY 2016-17 DESIGN STANDARDS | TYPICAL CCTV CABINET EQUIPMENT LAYOUT | INDEX NO. 18104 | SHEET NO. 1 of 1 |
|---|---|---|---|---|---|---|