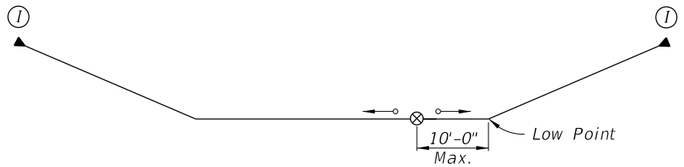

Profile 1

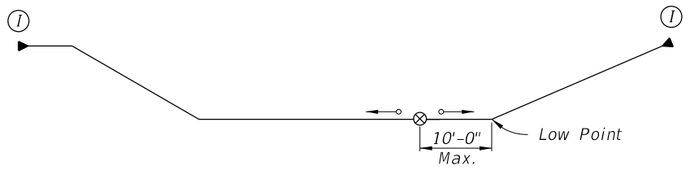

Profile 2

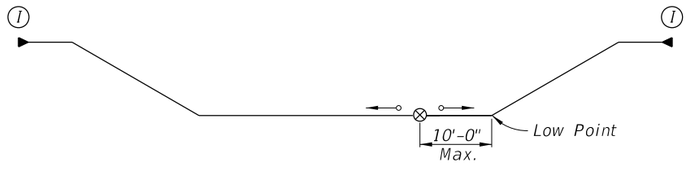

Profile 3

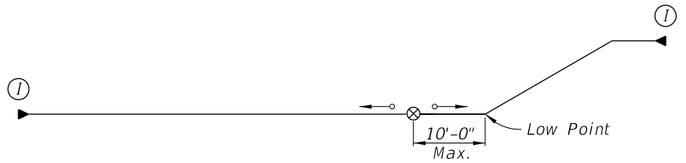

Profile 4

Profile 5

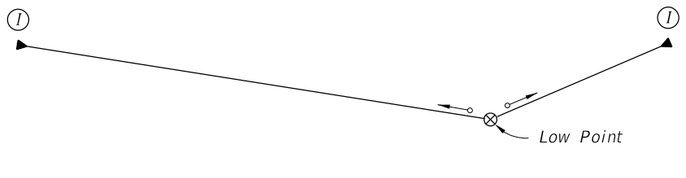

Profile 6

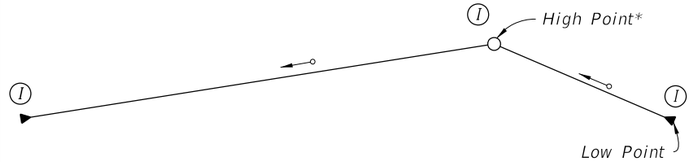

Profile 7

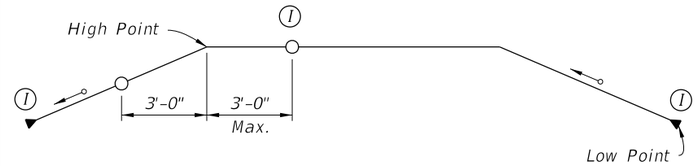

Profile 8

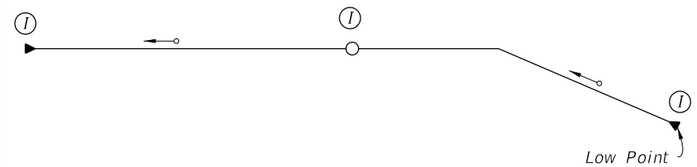

Profile 9

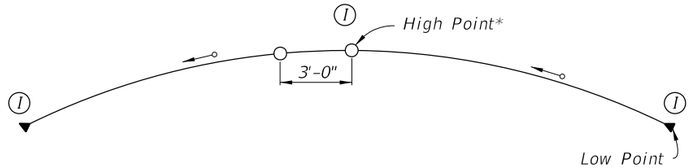

Profile 10

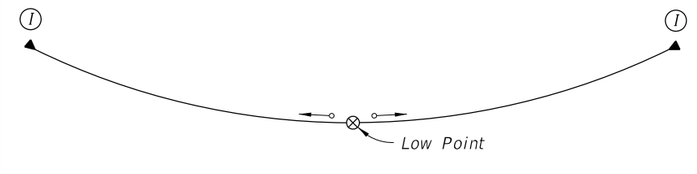

Profile 11

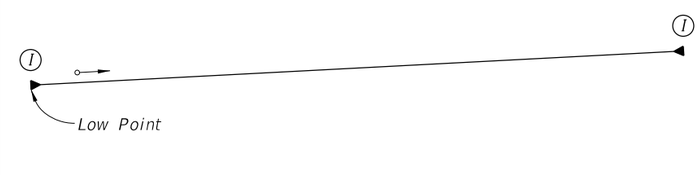

Profile 12

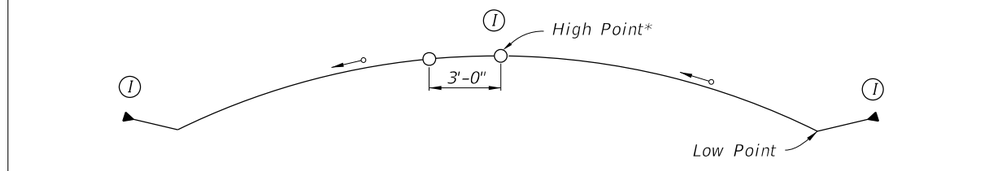

Profile 13

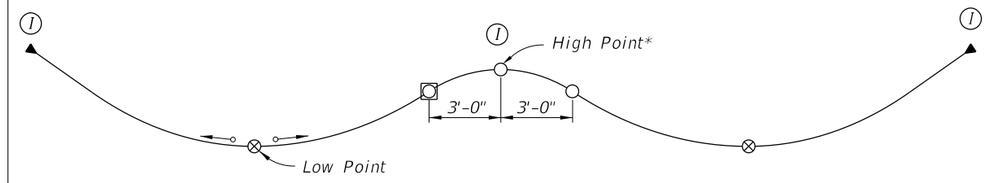

Profile 14

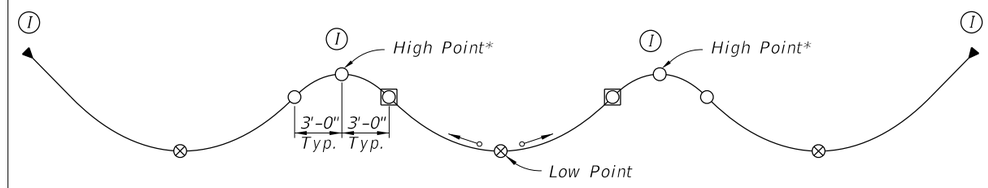

Profile 15

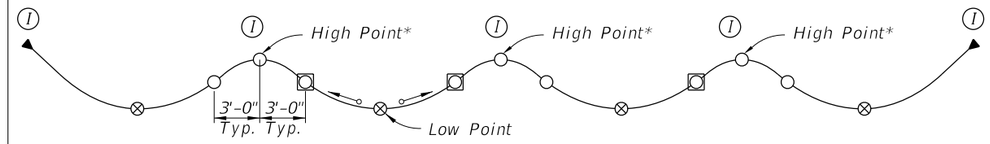

Profile 16

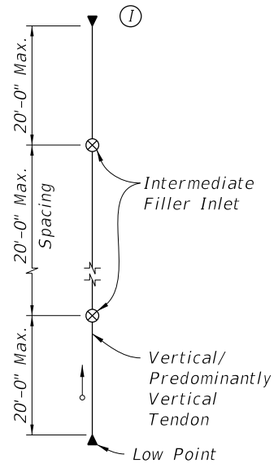

Profile 17

LEGEND:

- Strand or Bar Tendon
- Anchorage with Inlet/Outlet**
- Filler Inlet**
- Filler Outlet
- Optional Filler Outlet
- Direction of Filler Flow**
- (I) Inspection Location

* Adjust location to coincide with the true high point(s) of the tendon.

** See Specifications Section 462 for vacuum assisted flexible filler injection requirements.

Note: See Specifications Section 462 for Drain location requirements.

12/21/2015 3:23:50 PM

LAST REVISION	REVISION	DESCRIPTION:	FDOT FY 2016-17 DESIGN STANDARDS	POST-TENSIONING VERTICAL PROFILES	INDEX NO.	SHEET NO.
07/01/15					21801	1 of 1