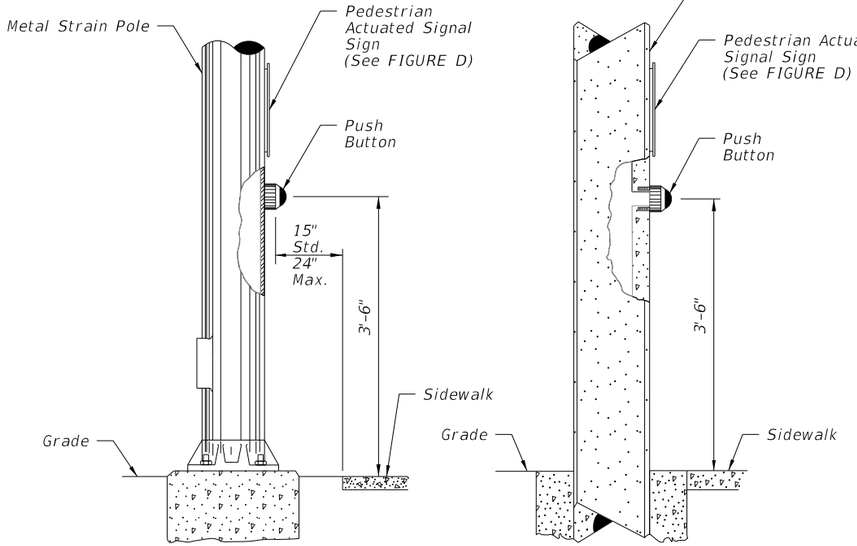

FIGURE A
POLE MOUNTED
DETECTOR STATION

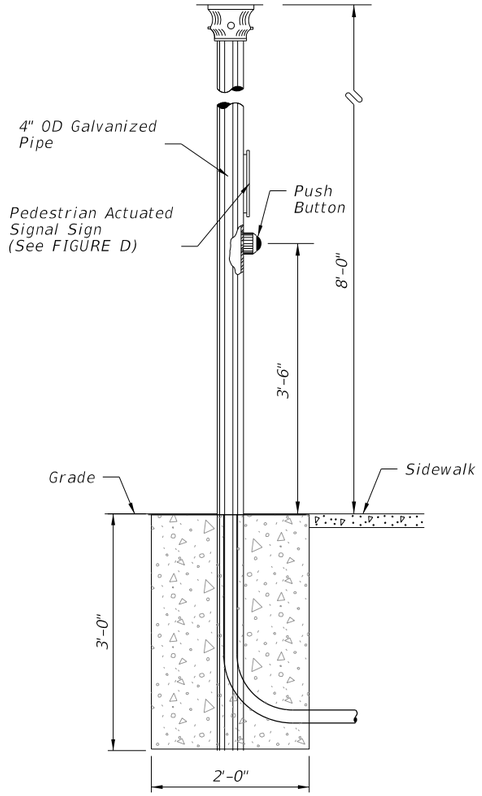

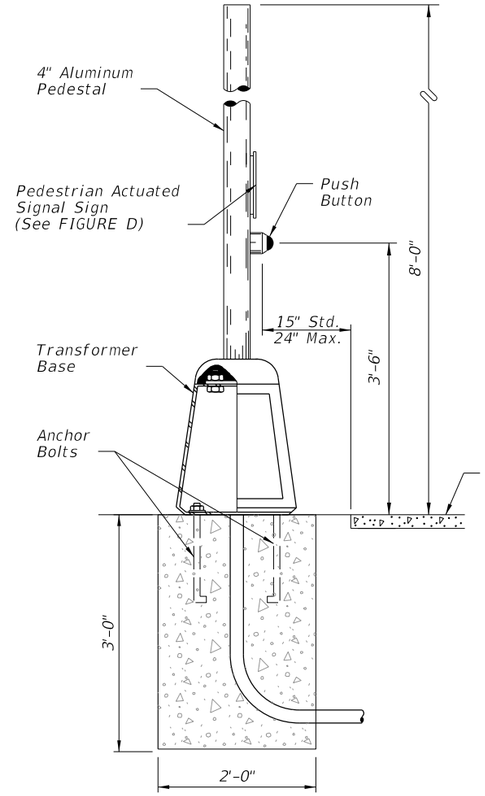

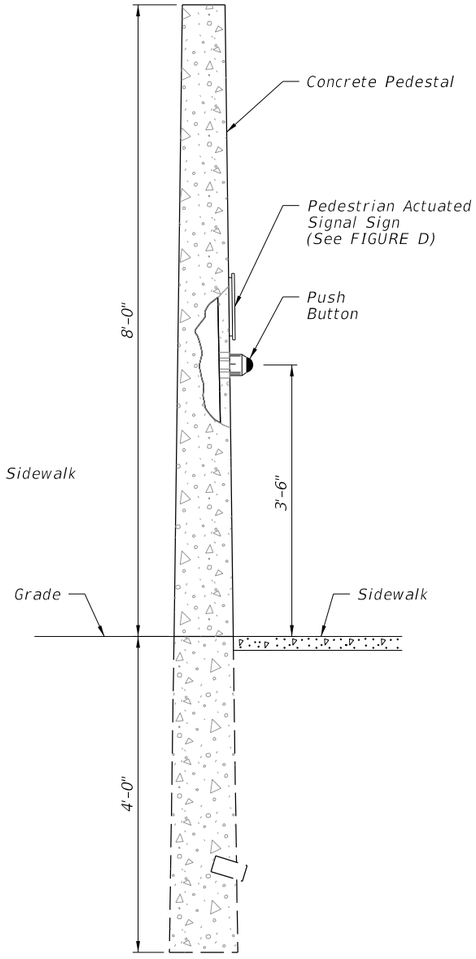

FIGURE B
PEDESTAL STATION
DETECTOR STATION

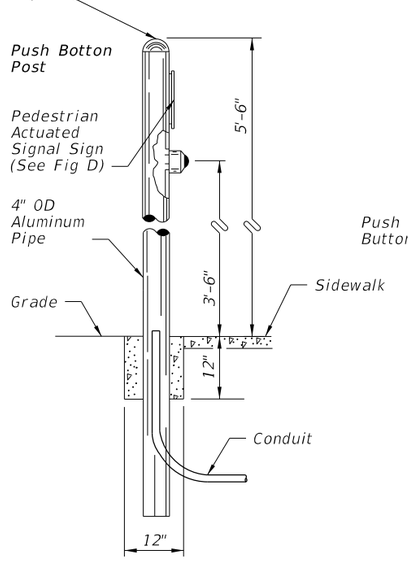

FIGURE C
POST DETECTOR STATION
DETECTOR STATION

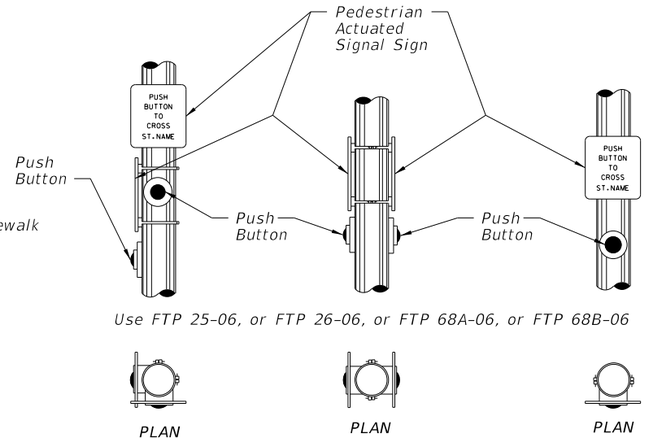

FIGURE D

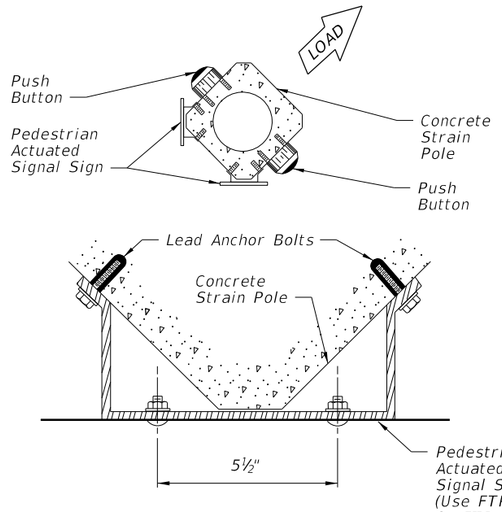

FIGURE E

Notes:

1. *Payment for sign is included in the price for the pedestrian detector.*
2. *Signs shall be mounted above detectors, explaining their purpose and use.*
3. *The positioning of pedestrian push button should clearly indicate which crosswalk signal is actuated by each push button.*
4. *Push buttons and signs are to be mounted in accordance with Standard Specifications, section 665.*
5. *Meet all grounding requirements of Section 620 of the Standard Specifications.*
6. *A 30"X48" maneuvering area is required on each push button.*

Note To Designers:

The designer should ensure the distance to the Push Button in FIGURE A & B is maintained. This distance can vary depending on post or pedestal type or whether a frangible base is used and sidewalk configuration. This is specified to meet Americans with Disabilities Act.

10/14/2016 1:25:30 PM

LAST REVISION	REVISION	DESCRIPTION:				
07/01/15			FDOT FY 2017-18 DESIGN STANDARDS	PEDESTRIAN DETECTOR ASSEMBLY INSTALLATION DETAILS	INDEX NO. 17784	SHEET NO. 1 of 2

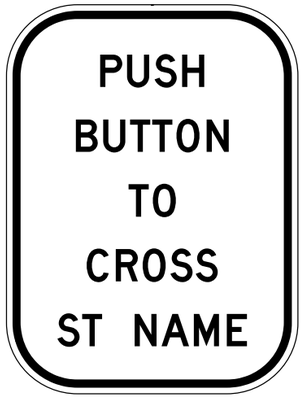

FTP-25-06

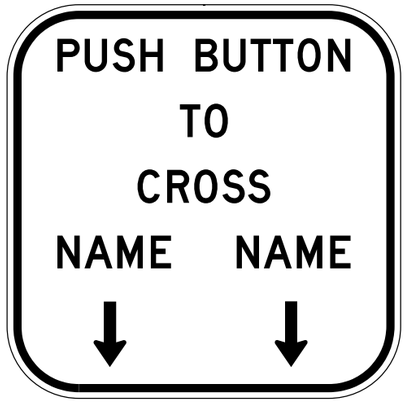

FTP-26-06

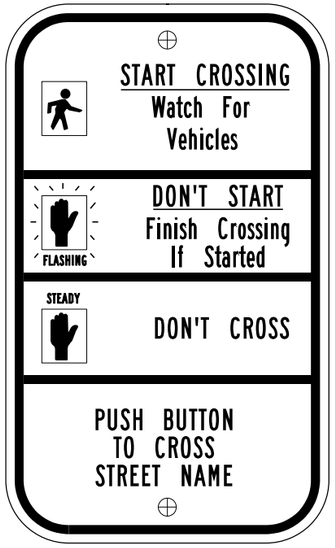

FTP-68A-06

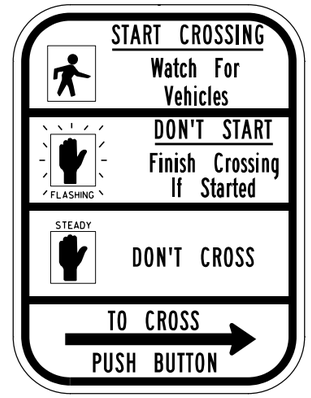

R10-3b
(Use Only for Case I)

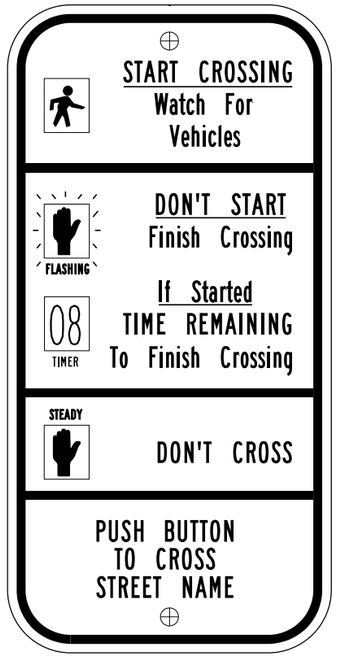

FTP-68B-06

R10-3e
(Use Only for Case I)

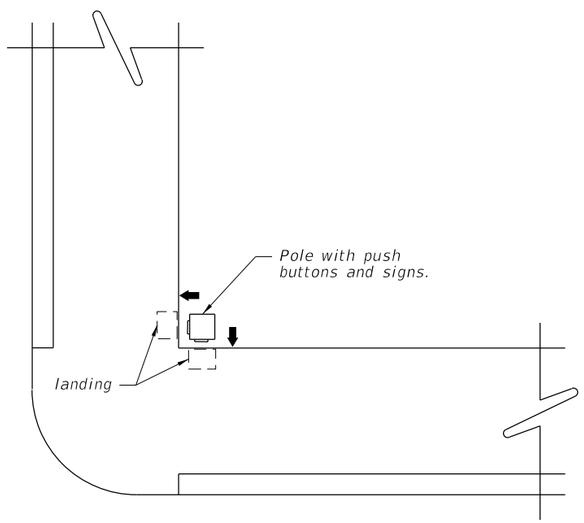

CASE I
POLE PARALLEL TO CURBLINE
ALTERNATE TO FIGURE E

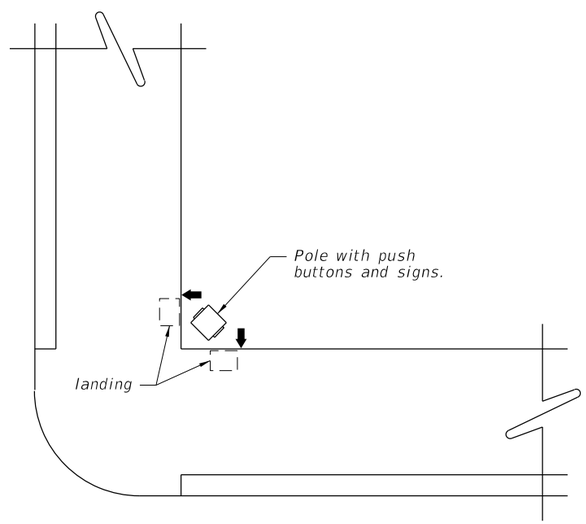

CASE II
POLE DIAGONAL TO CURBLINE
ALTERNATE TO FIGURE E

NOTE:
1. Refer to the MANUAL ON UNIFORM TRAFFIC CONTROL DEVICES figure 2B-26 Pedestrian Signs, The STANDARD HIGHWAY SIGNS MANUAL (English) Sign R10-3b for Text Size, Spacing and Symbol size. Also see DESIGN STANDARDS Index 17355 for details of FTP signs.

10/14/2016 1:25:33 PM

LAST REVISION	REVISION	DESCRIPTION:	FDOT FY 2017-18 DESIGN STANDARDS	PEDESTRIAN DETECTOR ASSEMBLY INSTALLATION DETAILS	INDEX NO.	SHEET NO.
07/01/12					17784	2 of 2