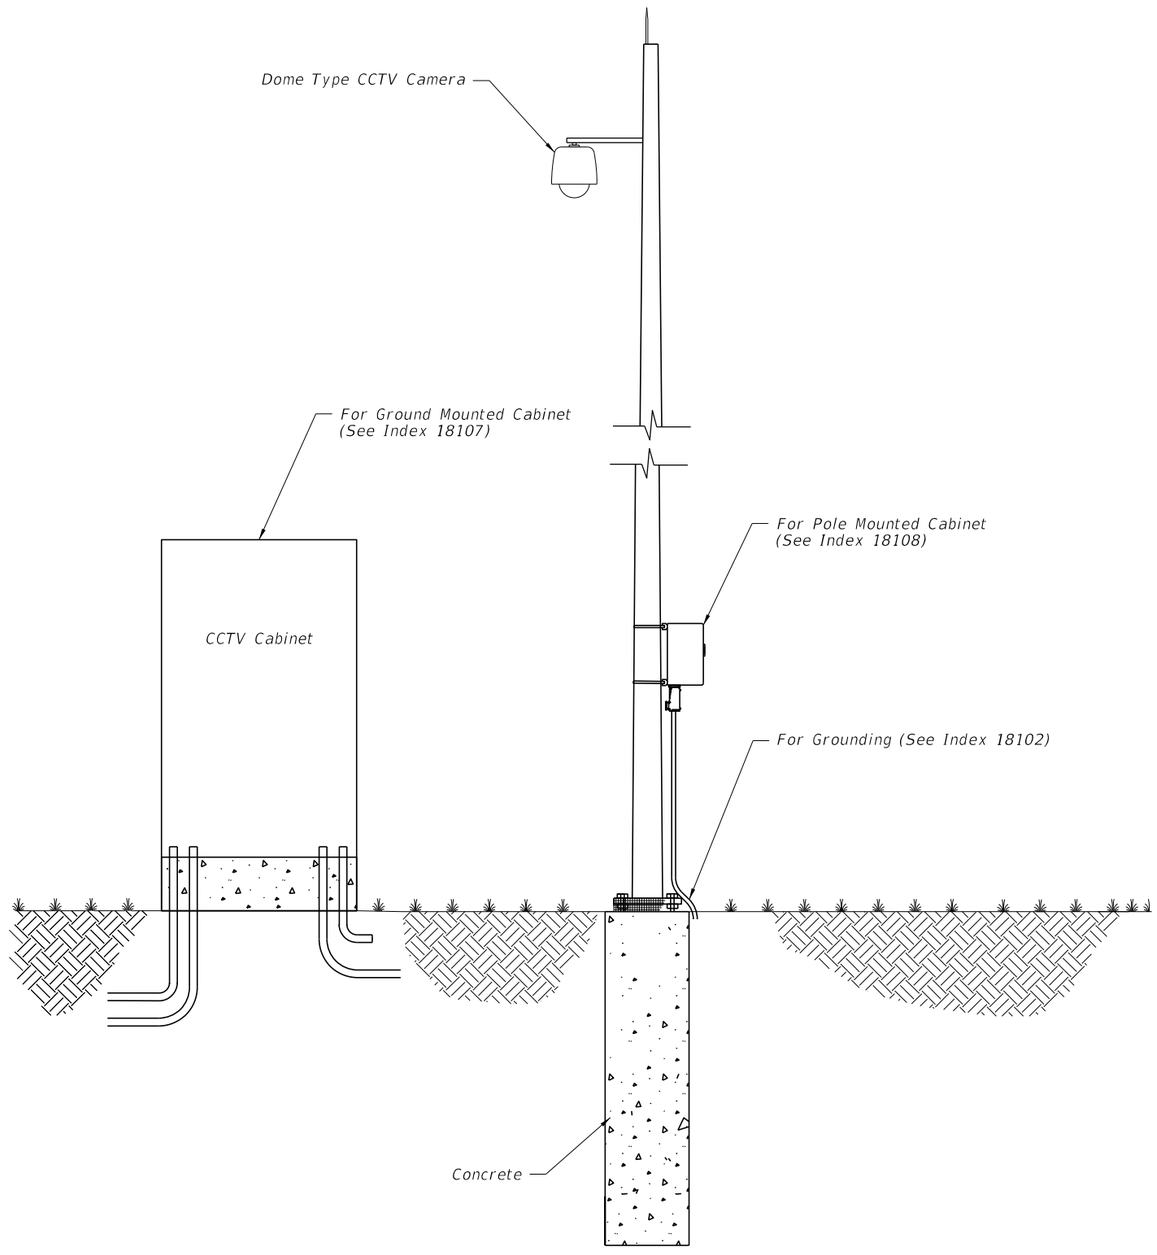

STEEL POLE

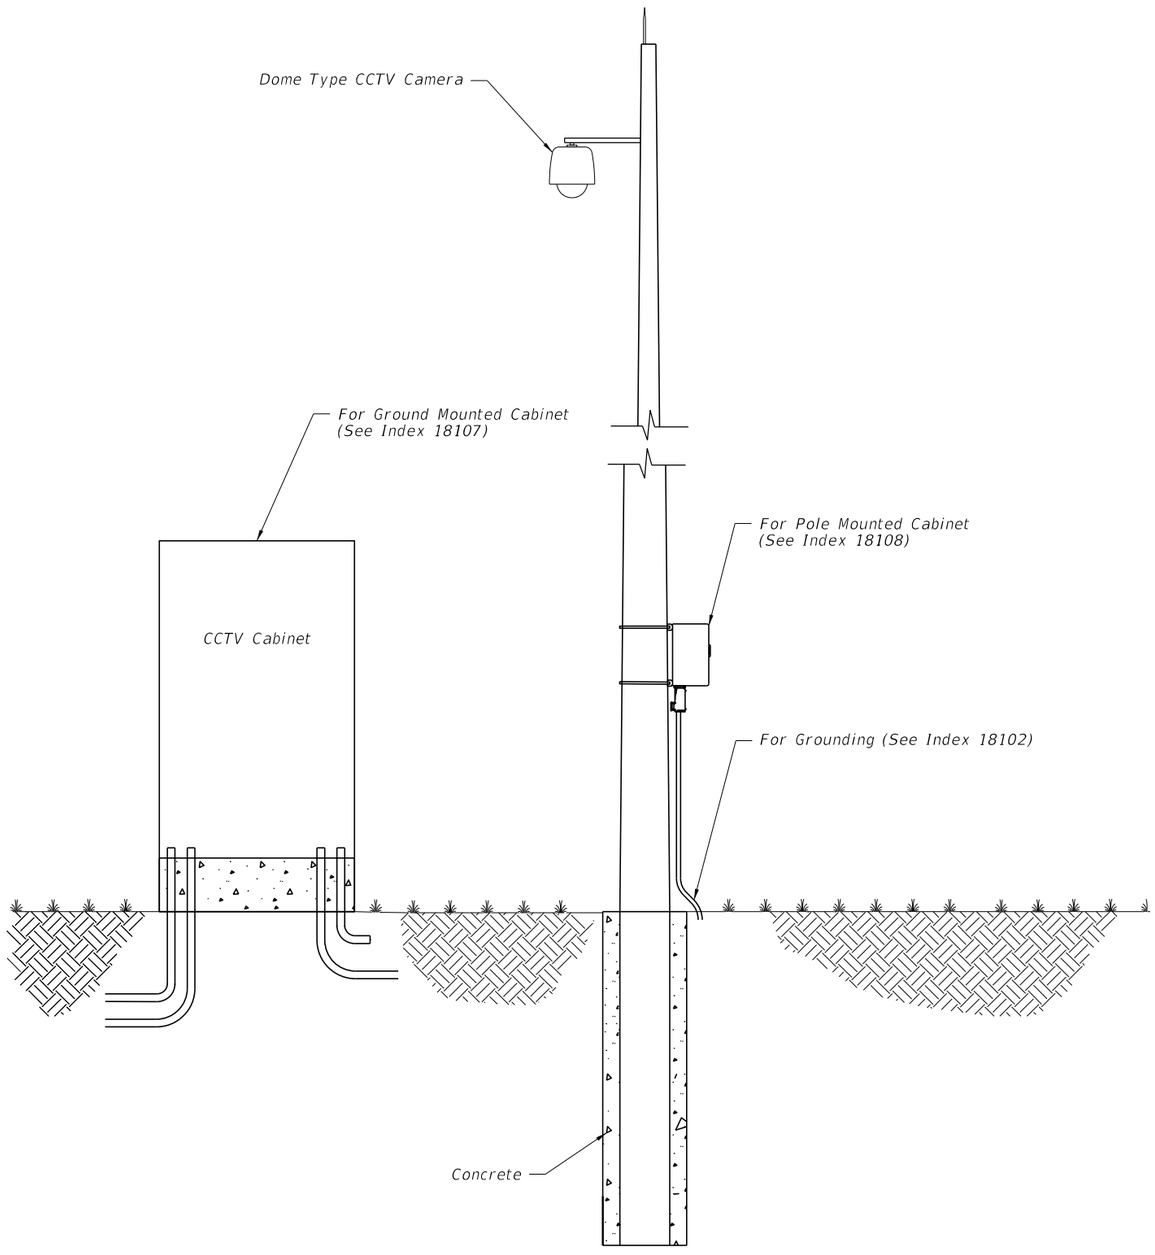

CONCRETE POLE

10/11/2016 8:30:53 AM

LAST REVISION	REVISION	DESCRIPTION:	FDOT FY 2017-18 DESIGN STANDARDS	TYPICAL CCTV SITE	INDEX NO.	SHEET NO.
07/01/13					18101	1 of 1