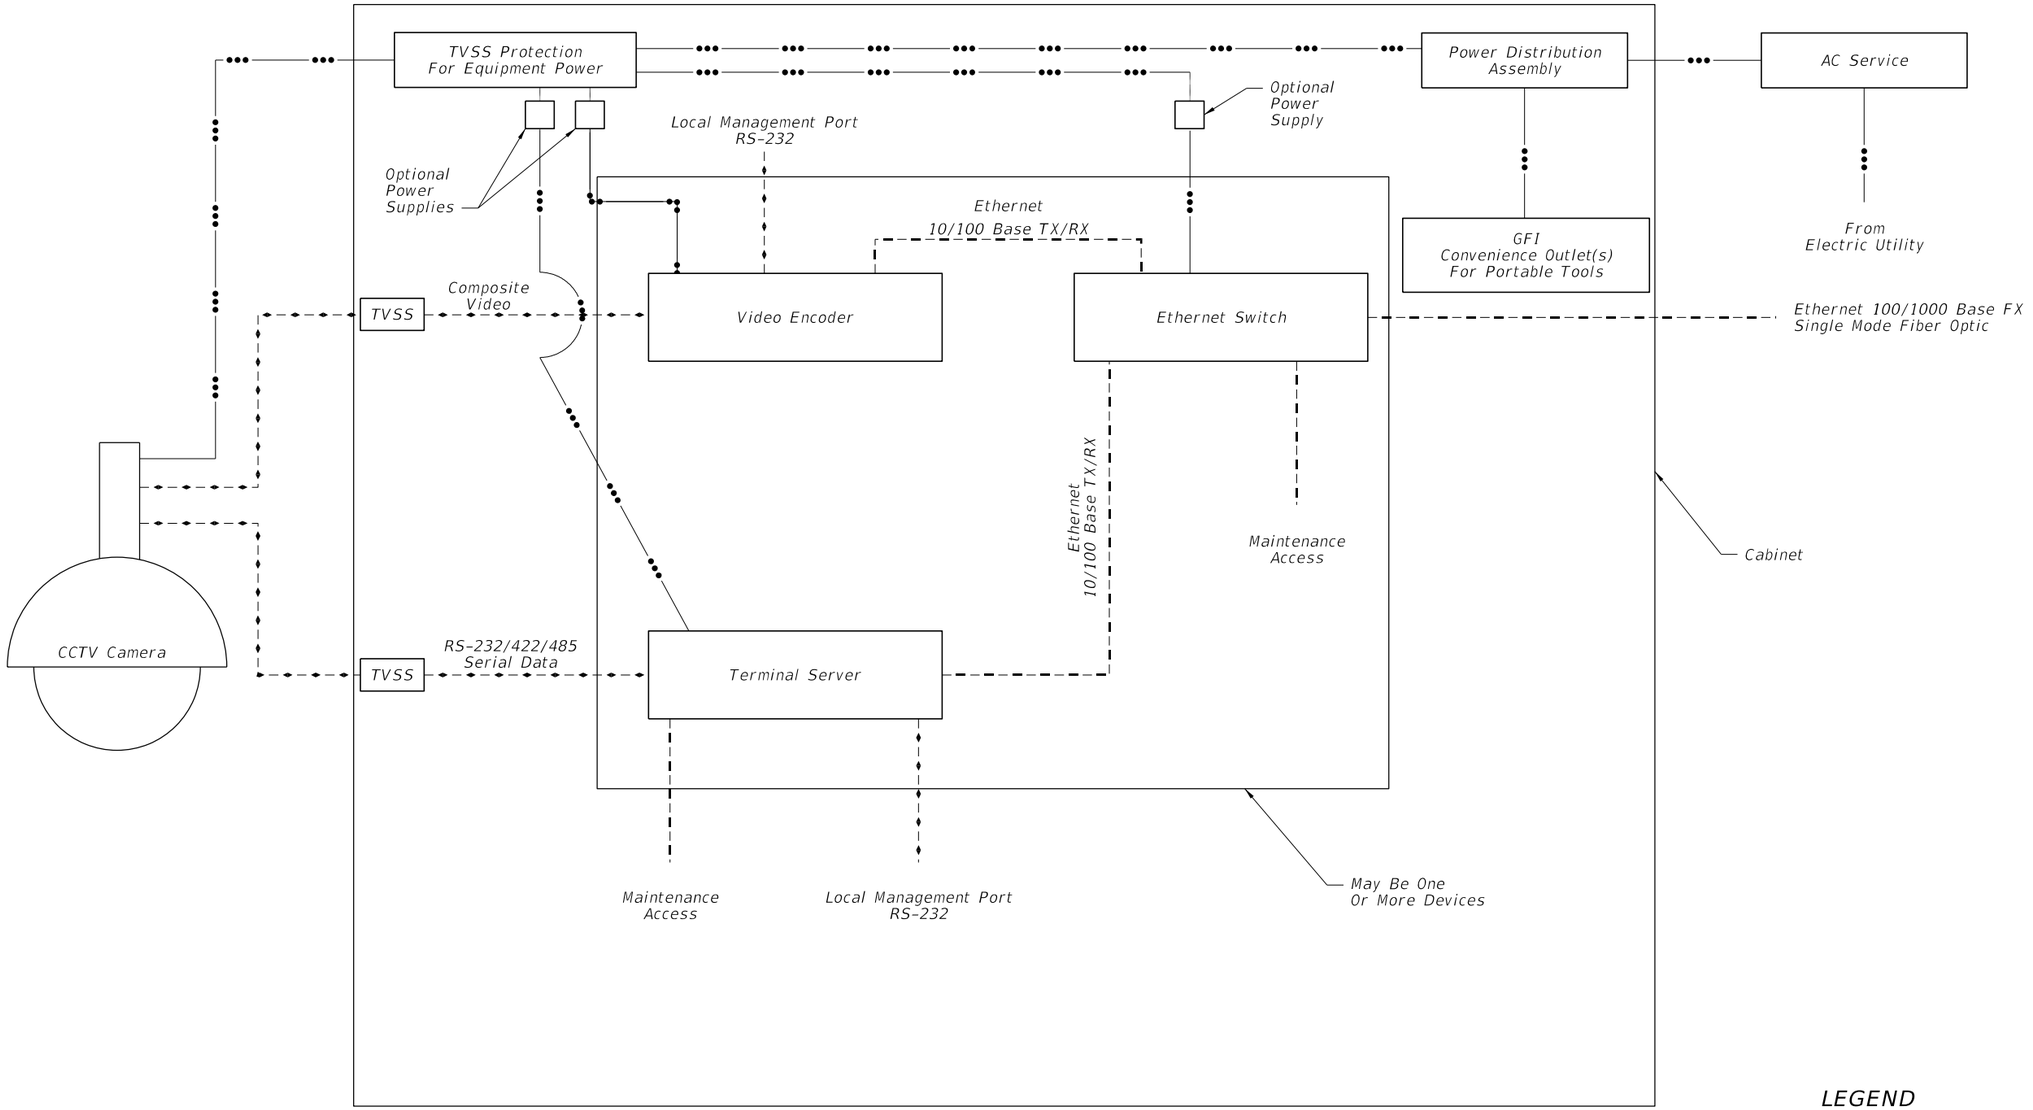

LEGEND

Data

Ethernet

Power

TVSS — Transient Voltage Surge Suppressor

10/11/2016 8:32:25 AM

LAST REVISION	REVISION	DESCRIPTION:	FDOT FY 2017-18 DESIGN STANDARDS	CCTV BLOCK DIAGRAM	INDEX NO.	SHEET NO.
07/01/07					18105	1 of 1