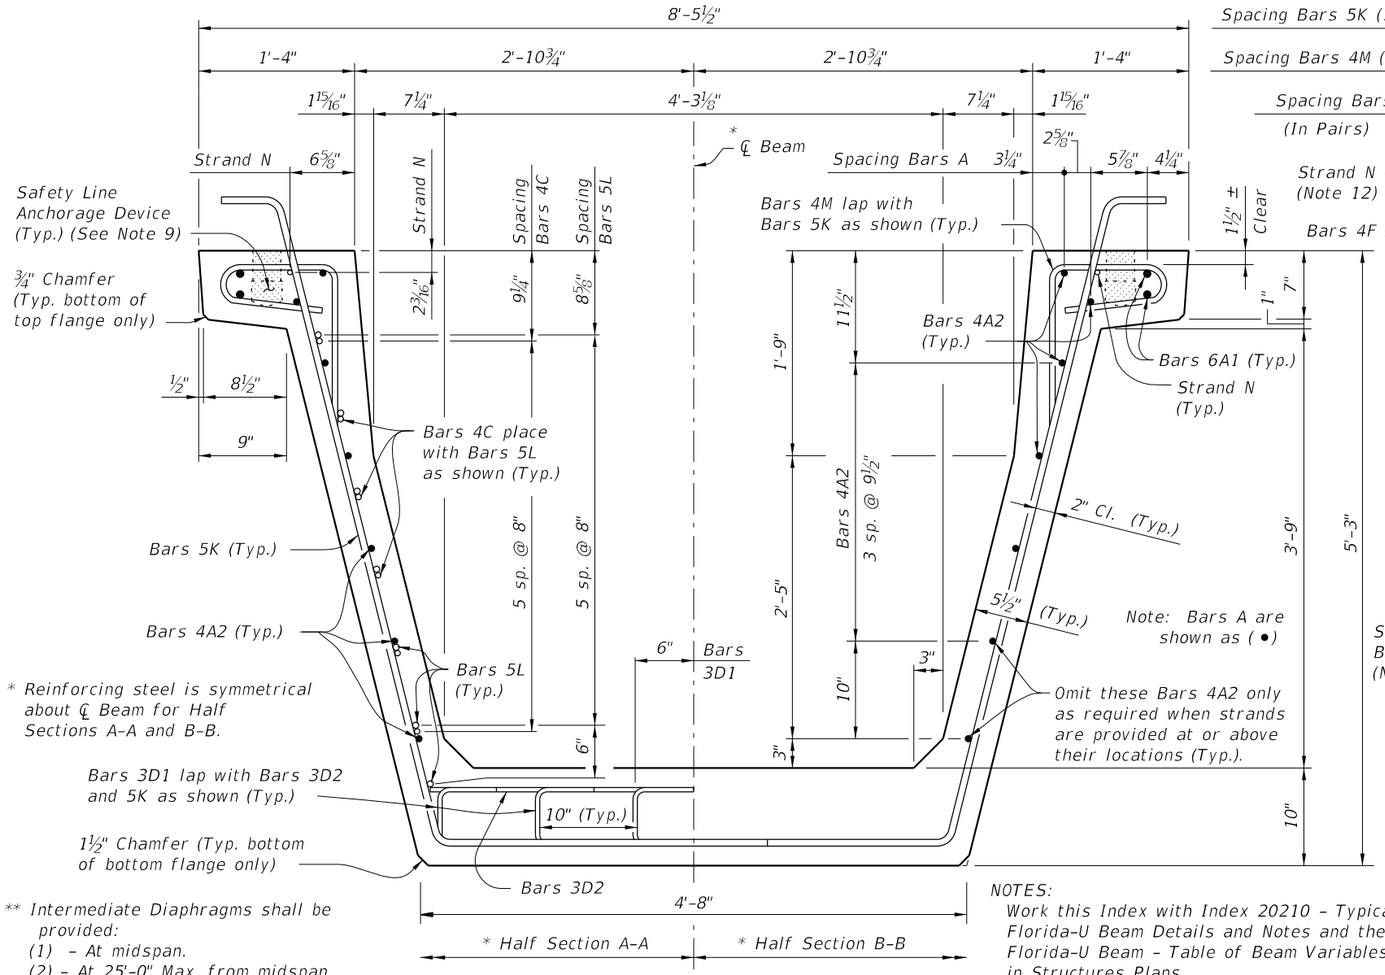

* Reinforcing steel is symmetrical about ℄ Beam for Half Sections A-A and B-B.

** Intermediate Diaphragms shall be provided:
(1) - At midspan.
(2) - At 25'-0" Max. from midspan when beam length (L) exceeds 70 Ft.

TYPICAL SECTION

NOTES:
Work this Index with Index 20210 - Typical Florida-U Beam Details and Notes and the Florida-U Beam - Table of Beam Variables in Structures Plans.

For referenced notes see Index 20210.

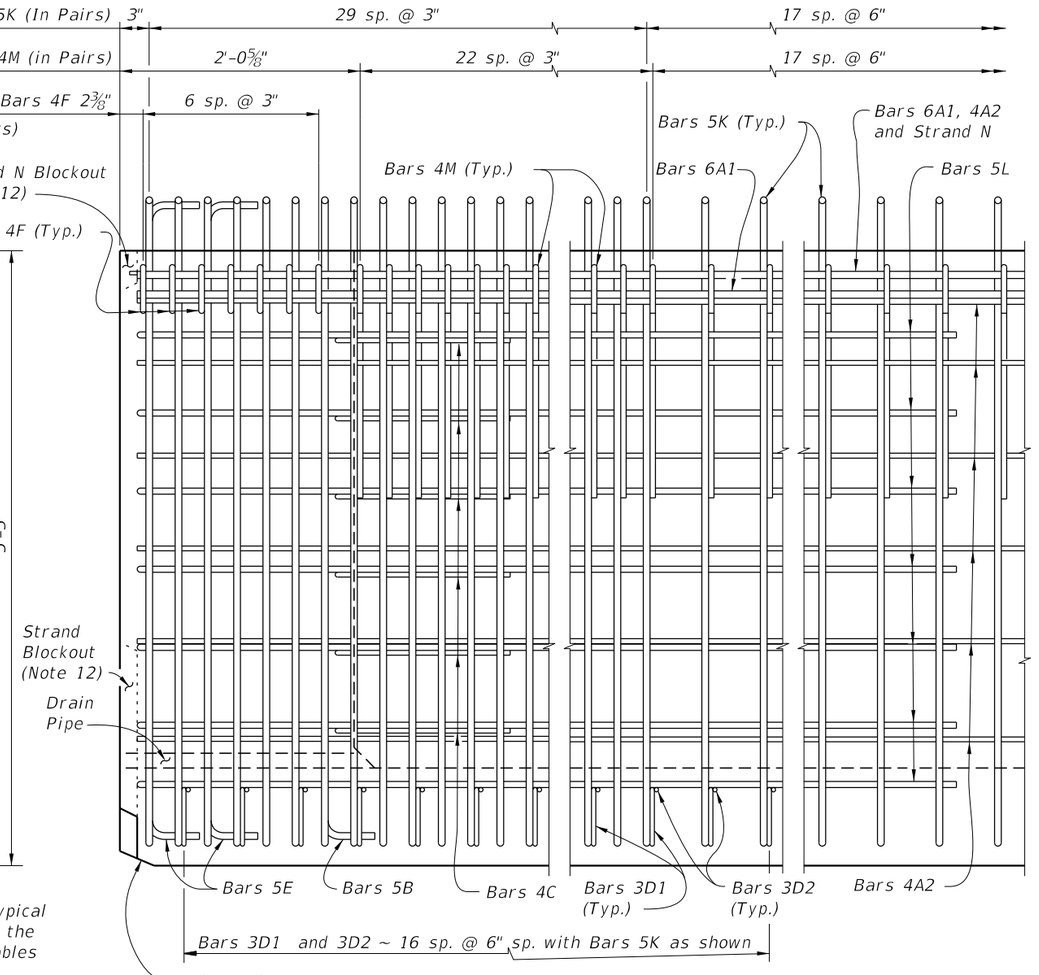

ELEVATION AT END OF BEAM

Dim. L = Casting Length (Overall Length of Beam along ℄ Beam including length increase as required for beam placed on grade and DIM R to compensate for elastic and time dependent shortening effects)

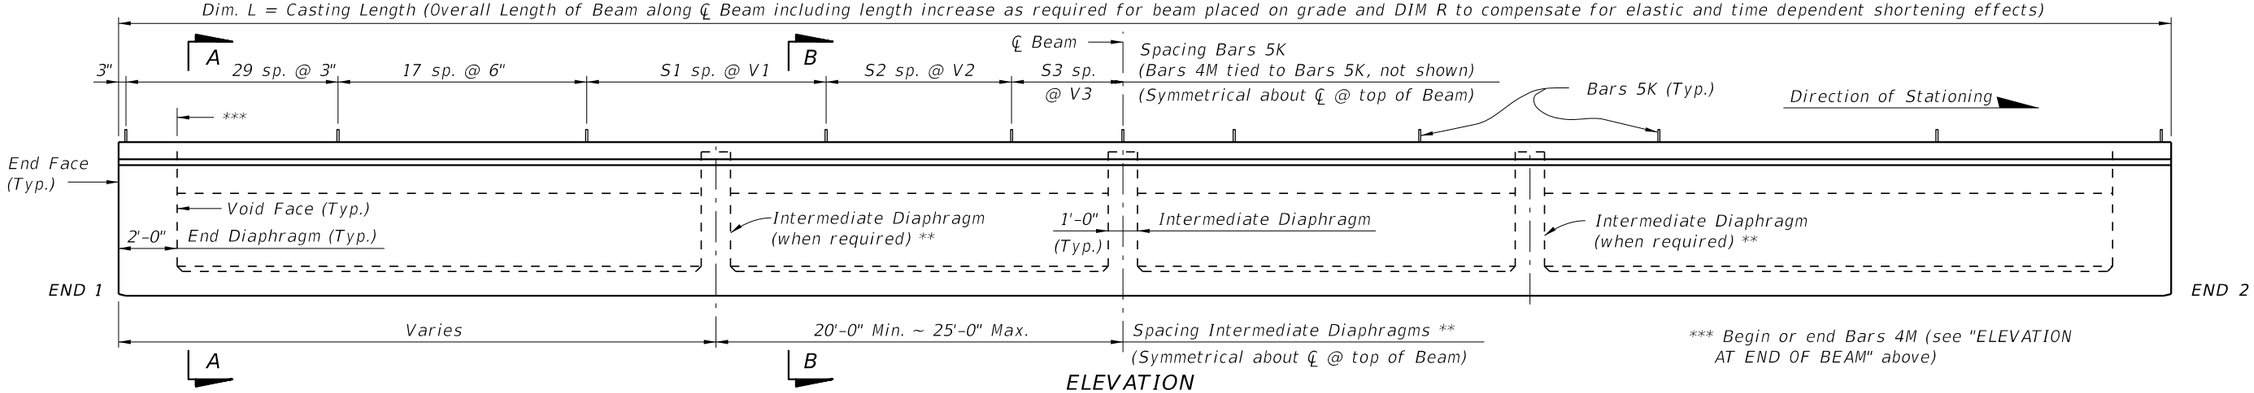

ELEVATION

*** Begin or end Bars 4M (see "ELEVATION AT END OF BEAM" above)

LAST REVISION	REVISION	DESCRIPTION:			INDEX NO.	SHEET NO.
11/01/16			FDOT FY 2017-18 DESIGN STANDARDS	FLORIDA-U 63 BEAM - STANDARD DETAILS	20263	1 of 3

10/26/2016 8:51:22 AM

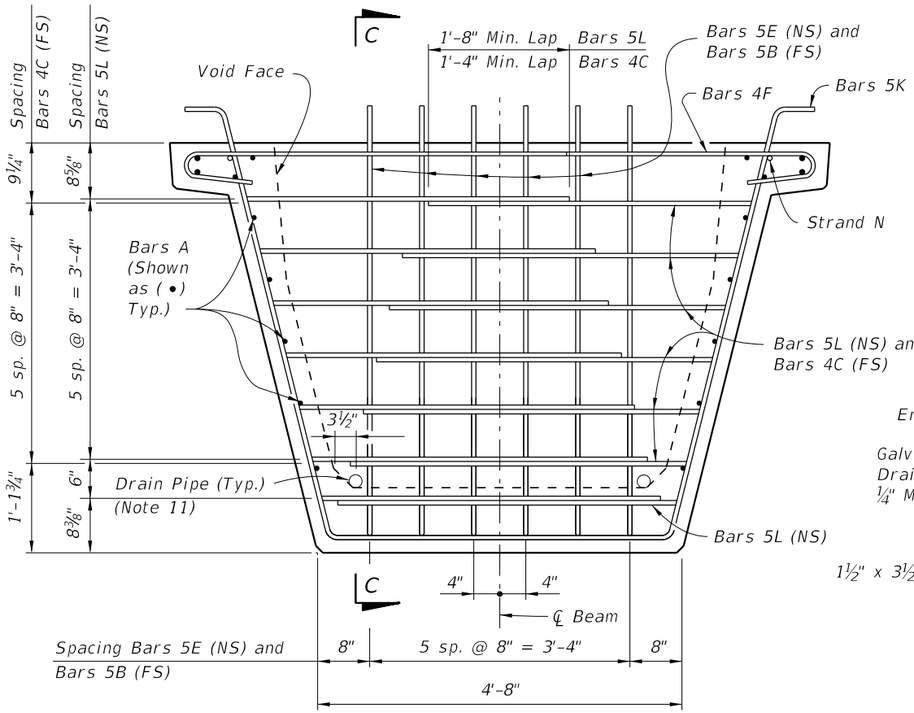

END VIEW AT END DIAPHRAGM

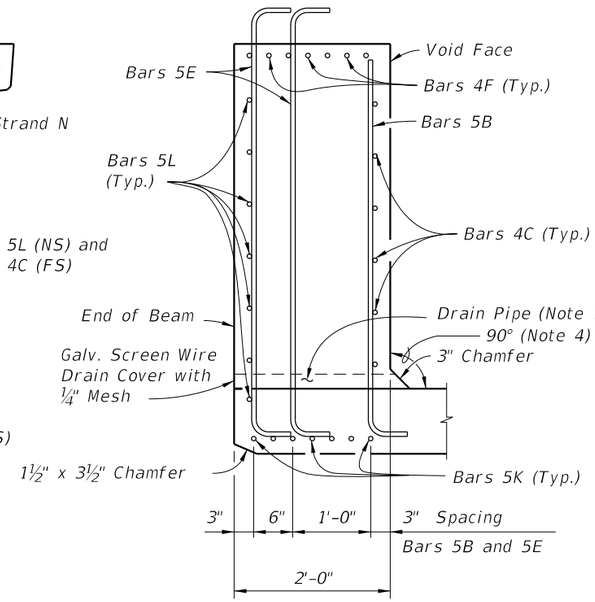

SECTION C-C

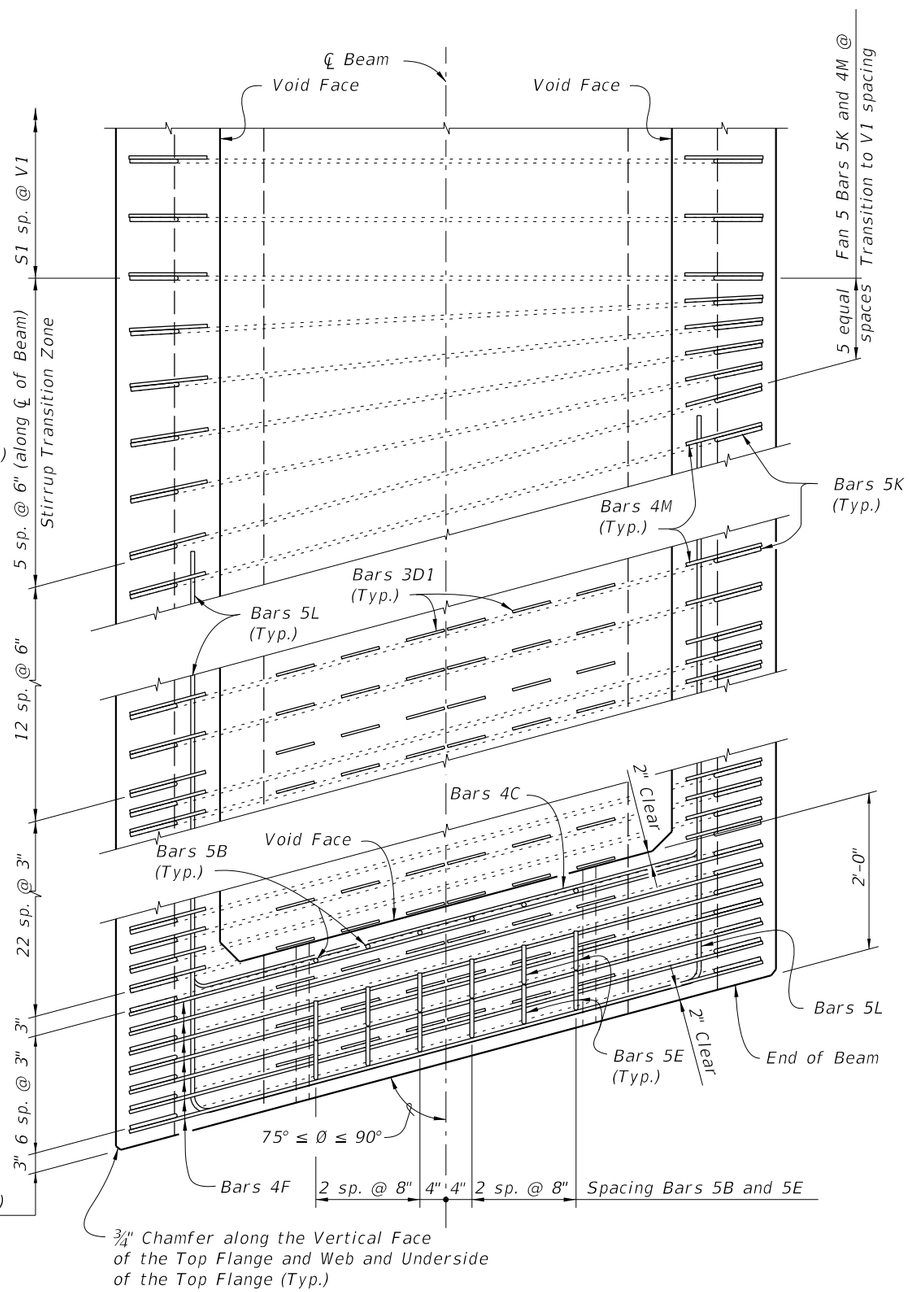

TOP VIEW OF SKEWED END DIAPHRAGM
AND STIRRUP TRANSITION ZONE
(Bars 3D2 Not Shown For Clarity)

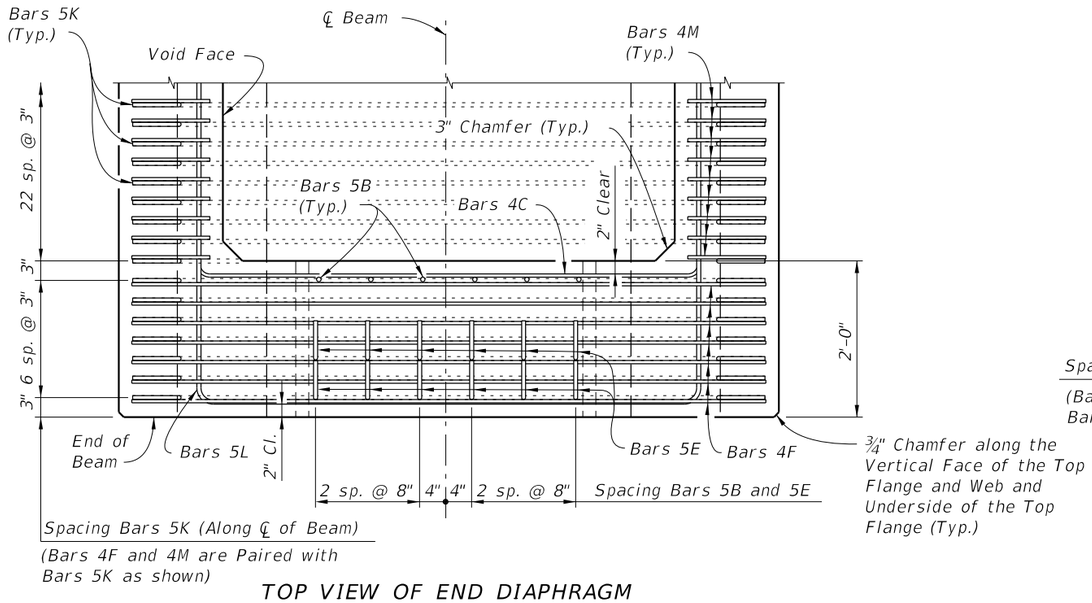

TOP VIEW OF END DIAPHRAGM
(Bars 3D1 And 3D2 Not Shown For Clarity)

NOTES:
For referenced note see Index 20210.

10/26/2016 8:51:27 AM

LAST REVISION	REVISION	DESCRIPTION:			
11/01/16			FY 2017-18 DESIGN STANDARDS	FLORIDA-U 63 BEAM - STANDARD DETAILS	INDEX NO. 20263 / SHEET NO. 2 of 3

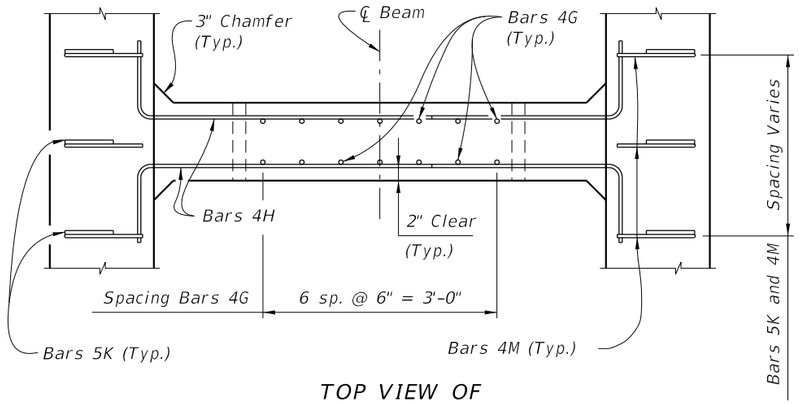

TOP VIEW OF INTERMEDIATE DIAPHRAGM

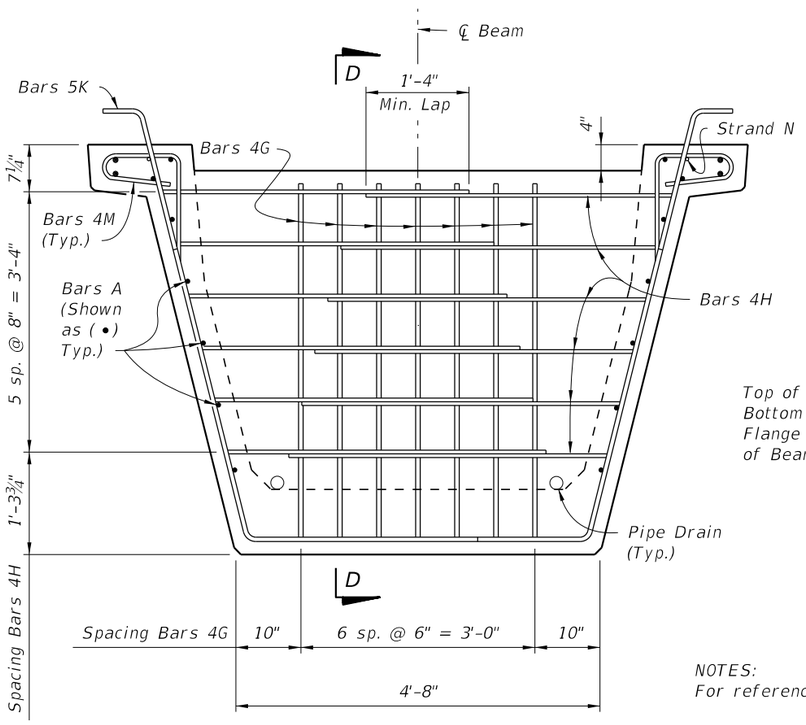

SECTION AT INTERMEDIATE DIAPHRAGM

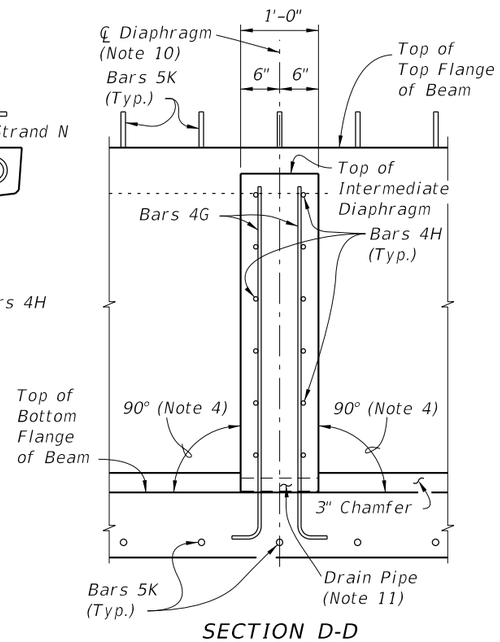

SECTION D-D

NOTES:
For referenced notes see Index 20210.

CONVENTIONAL REINFORCING STEEL BENDING DIAGRAMS

BILL OF REINFORCING STEEL FOR ONE BEAM ONLY

MARK	SIZE	NO. REQD.	LENGTH
A1	6	4	Dim. L – 4"
A2	4	12	Dim. L – 4"
B	5	12	5'-4"
C	4	24	5'-5"
D1	3	204	1'-6"
D2	3	34	4'-6"
E	5	24	6'-6"
F	4	28	6'-6"
G	4	See Table	5'-3"
H	4	See Table	4'-11"
K	5	See Table	9'-2½"
L	5	28	17'-8"
M	4	See Table	3'-11"
N	⅜" Ø Strand	2	Dim. L – 3"

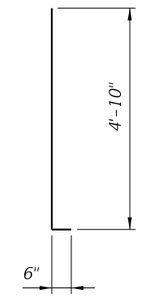

Bars 5B

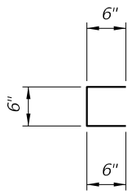

Bars 3D1

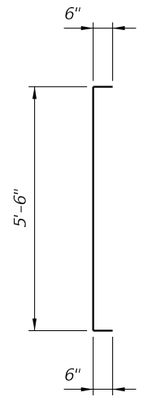

Bars 5E

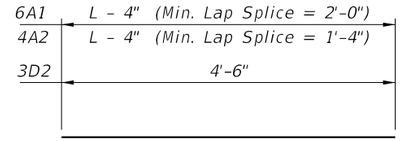

Bars 6A1, 4A2 and 3D2

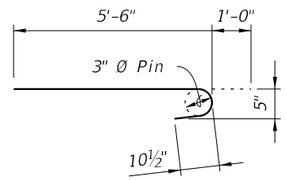

Bars 4F

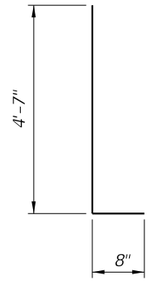

Bars 4G

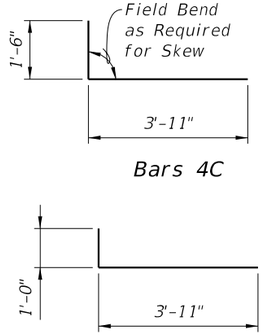

Bars 4C

Bars 4H

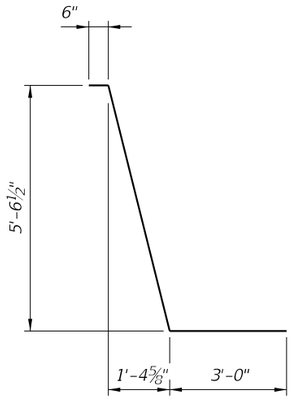

Bars 5K

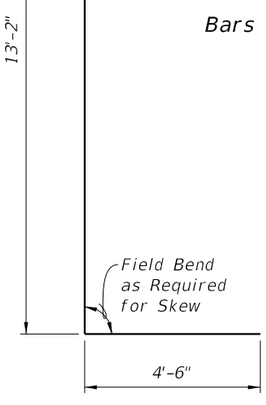

Bars 5L

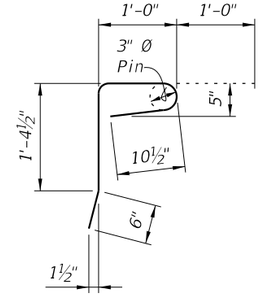

Bars 4M

10/26/2016 8:51:29 AM

LAST REVISION	REVISION	DESCRIPTION:			
11/01/16			FY 2017-18 DESIGN STANDARDS	FLORIDA-U 63 BEAM - STANDARD DETAILS	INDEX NO. 20263 / SHEET NO. 3 of 3