


TOLL COMMUNICATIONS CABINET, CONDUIT, AND CABLE ROUTING

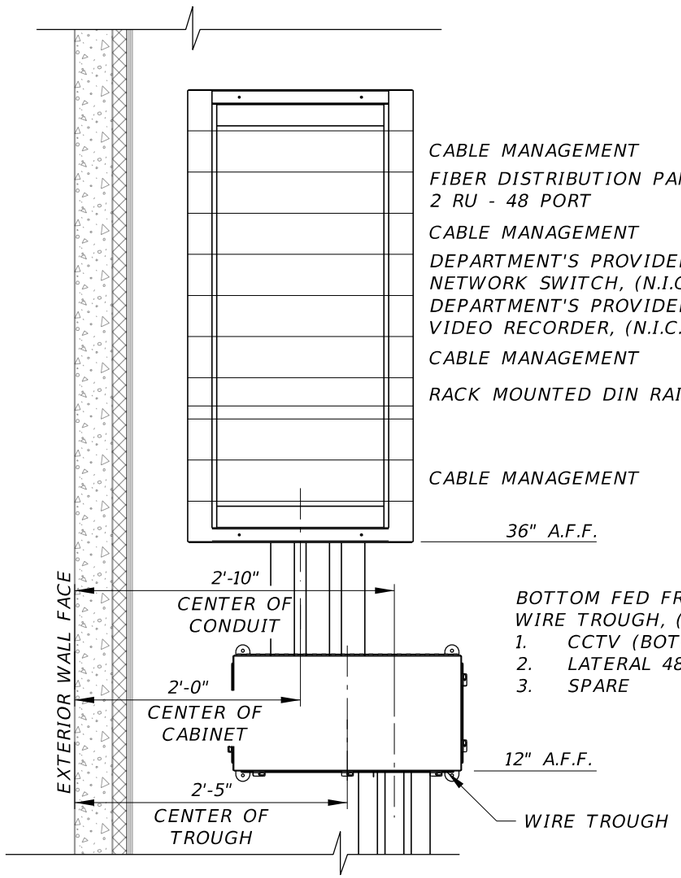


FRONT ELEVATION

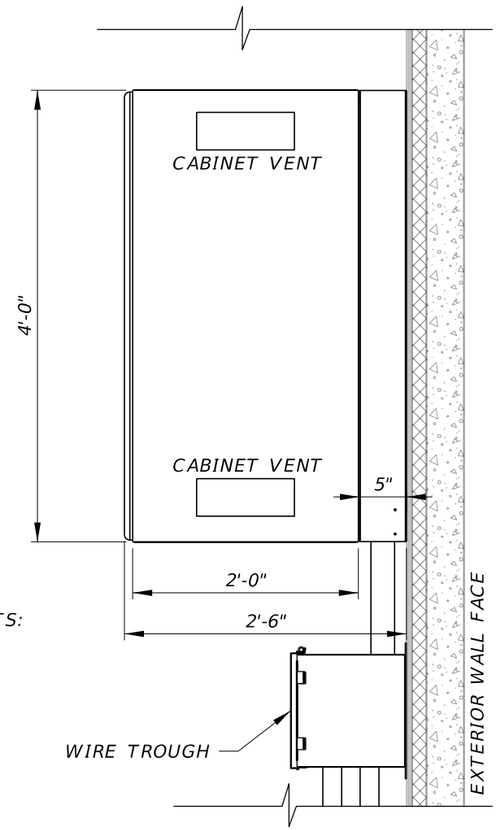

SIDE ELEVATION

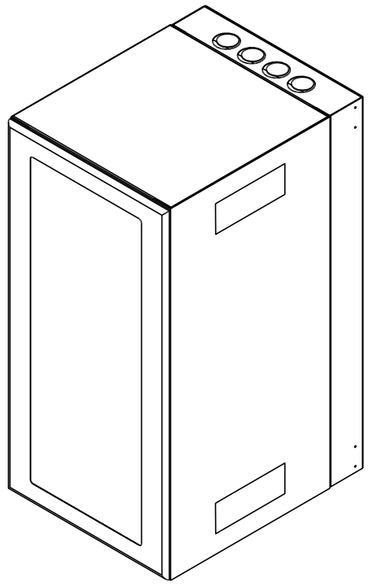

ISOMETRIC VIEW

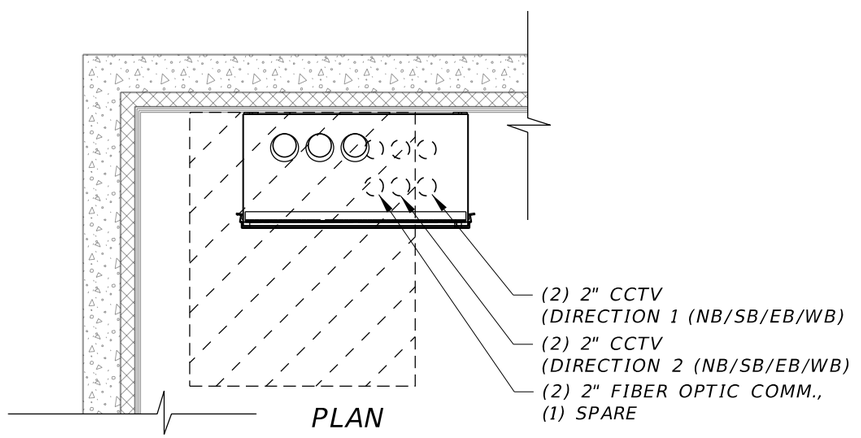

PLAN


NOT TO SCALE

EXHIBIT 285-1
01/01/2027


OUTDOOR COMMUNICATIONS CABINET

NOTES:

1. SURFACE MOUNT EACH AIR CONDITIONING (AC) UNIT TO THE OUTSIDE OF THE OCC CABINET AS SHOWN.
2. PROVIDE A LEAD/LAG ALTERNATING CURRENT (AC) CONTROLLER, INSTALLED TO DISTRIBUTE AN EQUALLY BALANCED RUN-TIME FOR EACH AC UNIT.
3. FLORIDA'S TURNPIKE ENTERPRISE (FTE) FURNISHED AND INSTALLED ITEMS INCLUDE: WAN ETHERNET SWITCH, CCTV NETWORK VIDEO RECORDER (NVR), ACCESS CONTROL DEVICES, AND CARD READER DEVICE. CONTRACTOR SHALL PROVIDE ALL REQUIRED RACEWAYS AND WIRING TO SUPPORT A FULLY FUNCTIONAL SCADA SYSTEM.
4. AC UNIT SIZING MUST ACCOUNT FOR THE OCC CABINET SIZE OF APPROXIMATELY 24"W x 36"D x 72"H.
5. PROVIDE FLUORESCENT OR LED INTERIOR CABINET LIGHTING WITH DOOR ACTIVATED SWITCH.

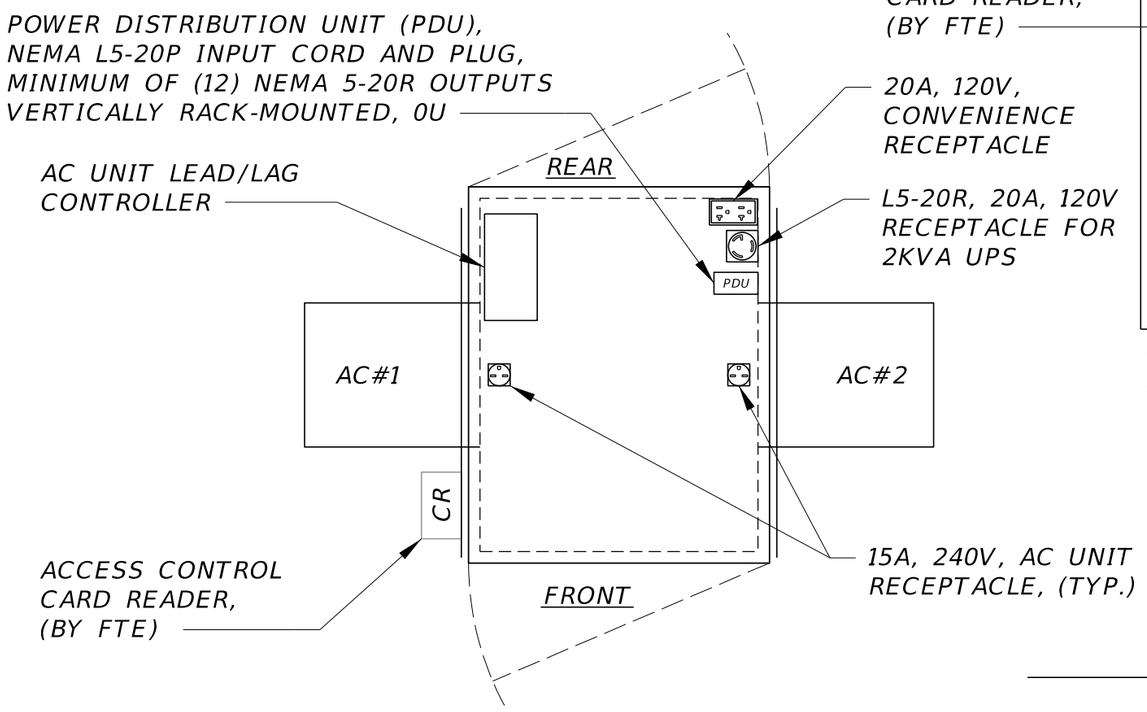

PLAN

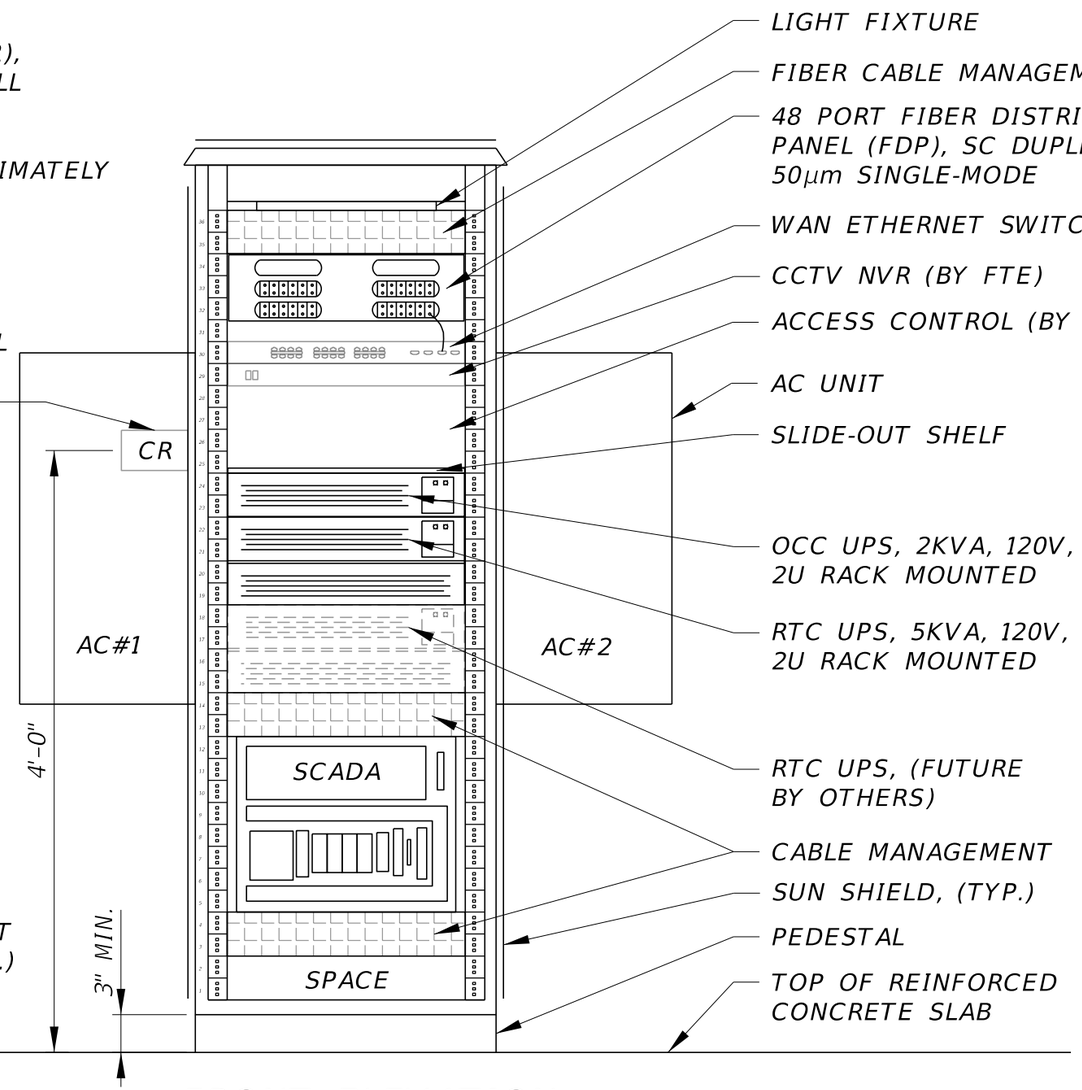


FRONT ELEVATION


NOT TO SCALE

EXHIBIT 285-2
01/01/2027


FIBER-OPTIC INTERFACE

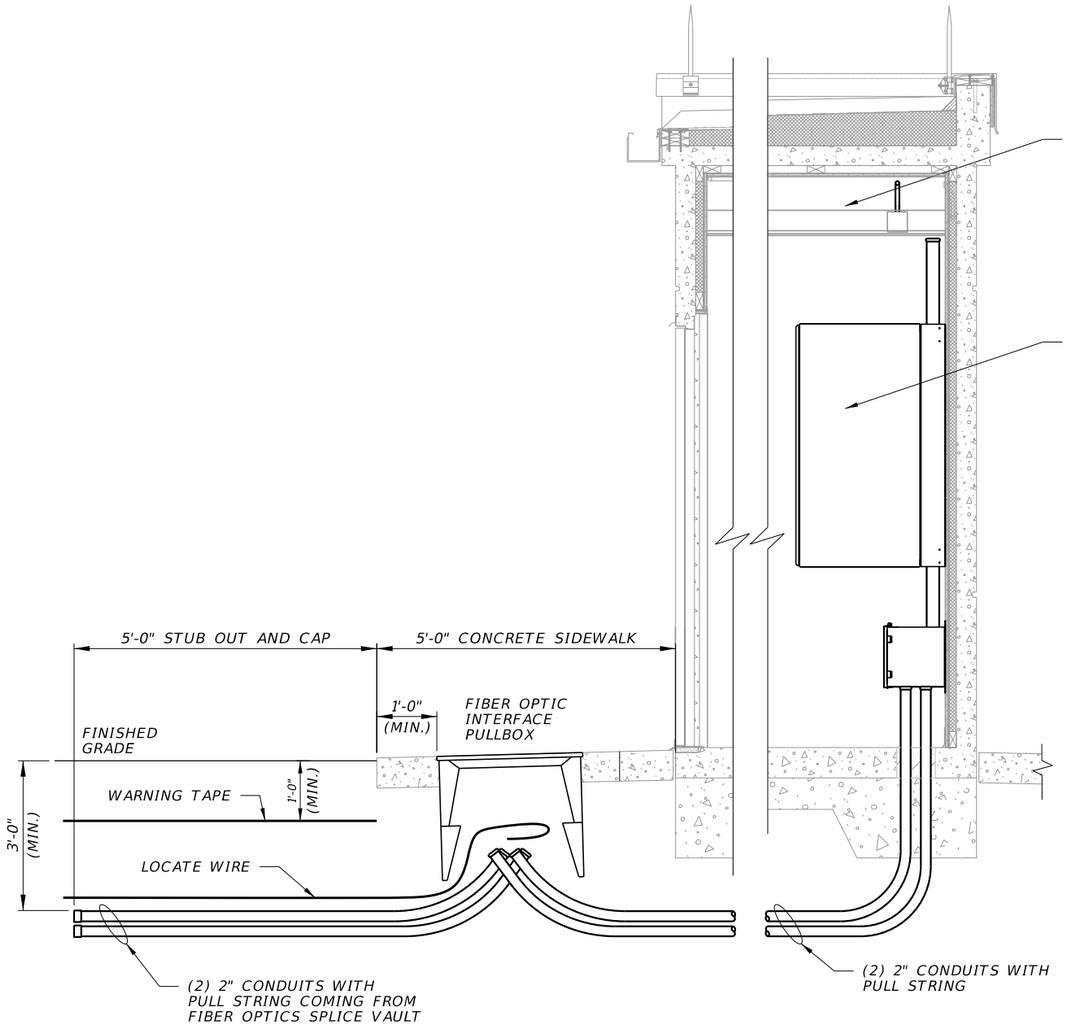

TEB EXTERIOR/INTERIOR - SIDE ELEVATION

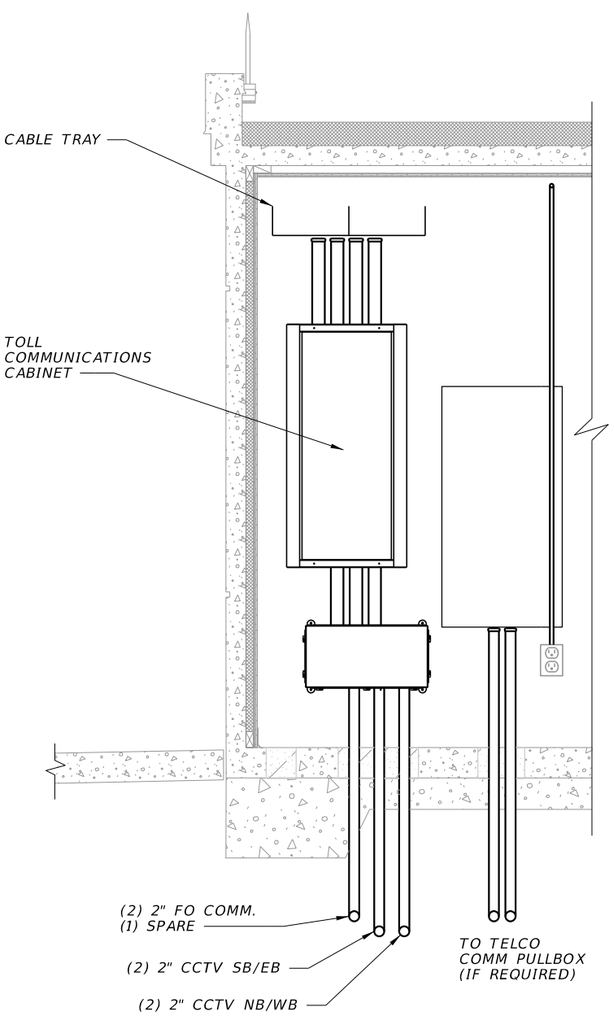

TEB INTERIOR - FRONT ELEVATION

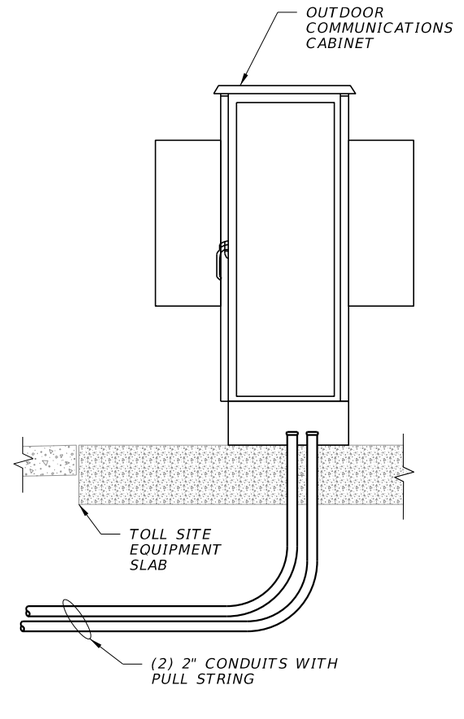

OCC - FRONT ELEVATION


NOT TO SCALE

EXHIBIT 285-3
01/01/2027

FIBER-OPTIC LATERAL SPLICE DIAGRAM

NOTES:


1. PROVIDE RED BUFFER SPLICED CONNECTIONS FOR MAINLINE TOLL SITES ONLY. RAMPS REMAIN UNSPLICED.
2. PROVIDE GREEN AND BROWN JUMPERS FOR MAINLINE TOLL SITES ONLY.

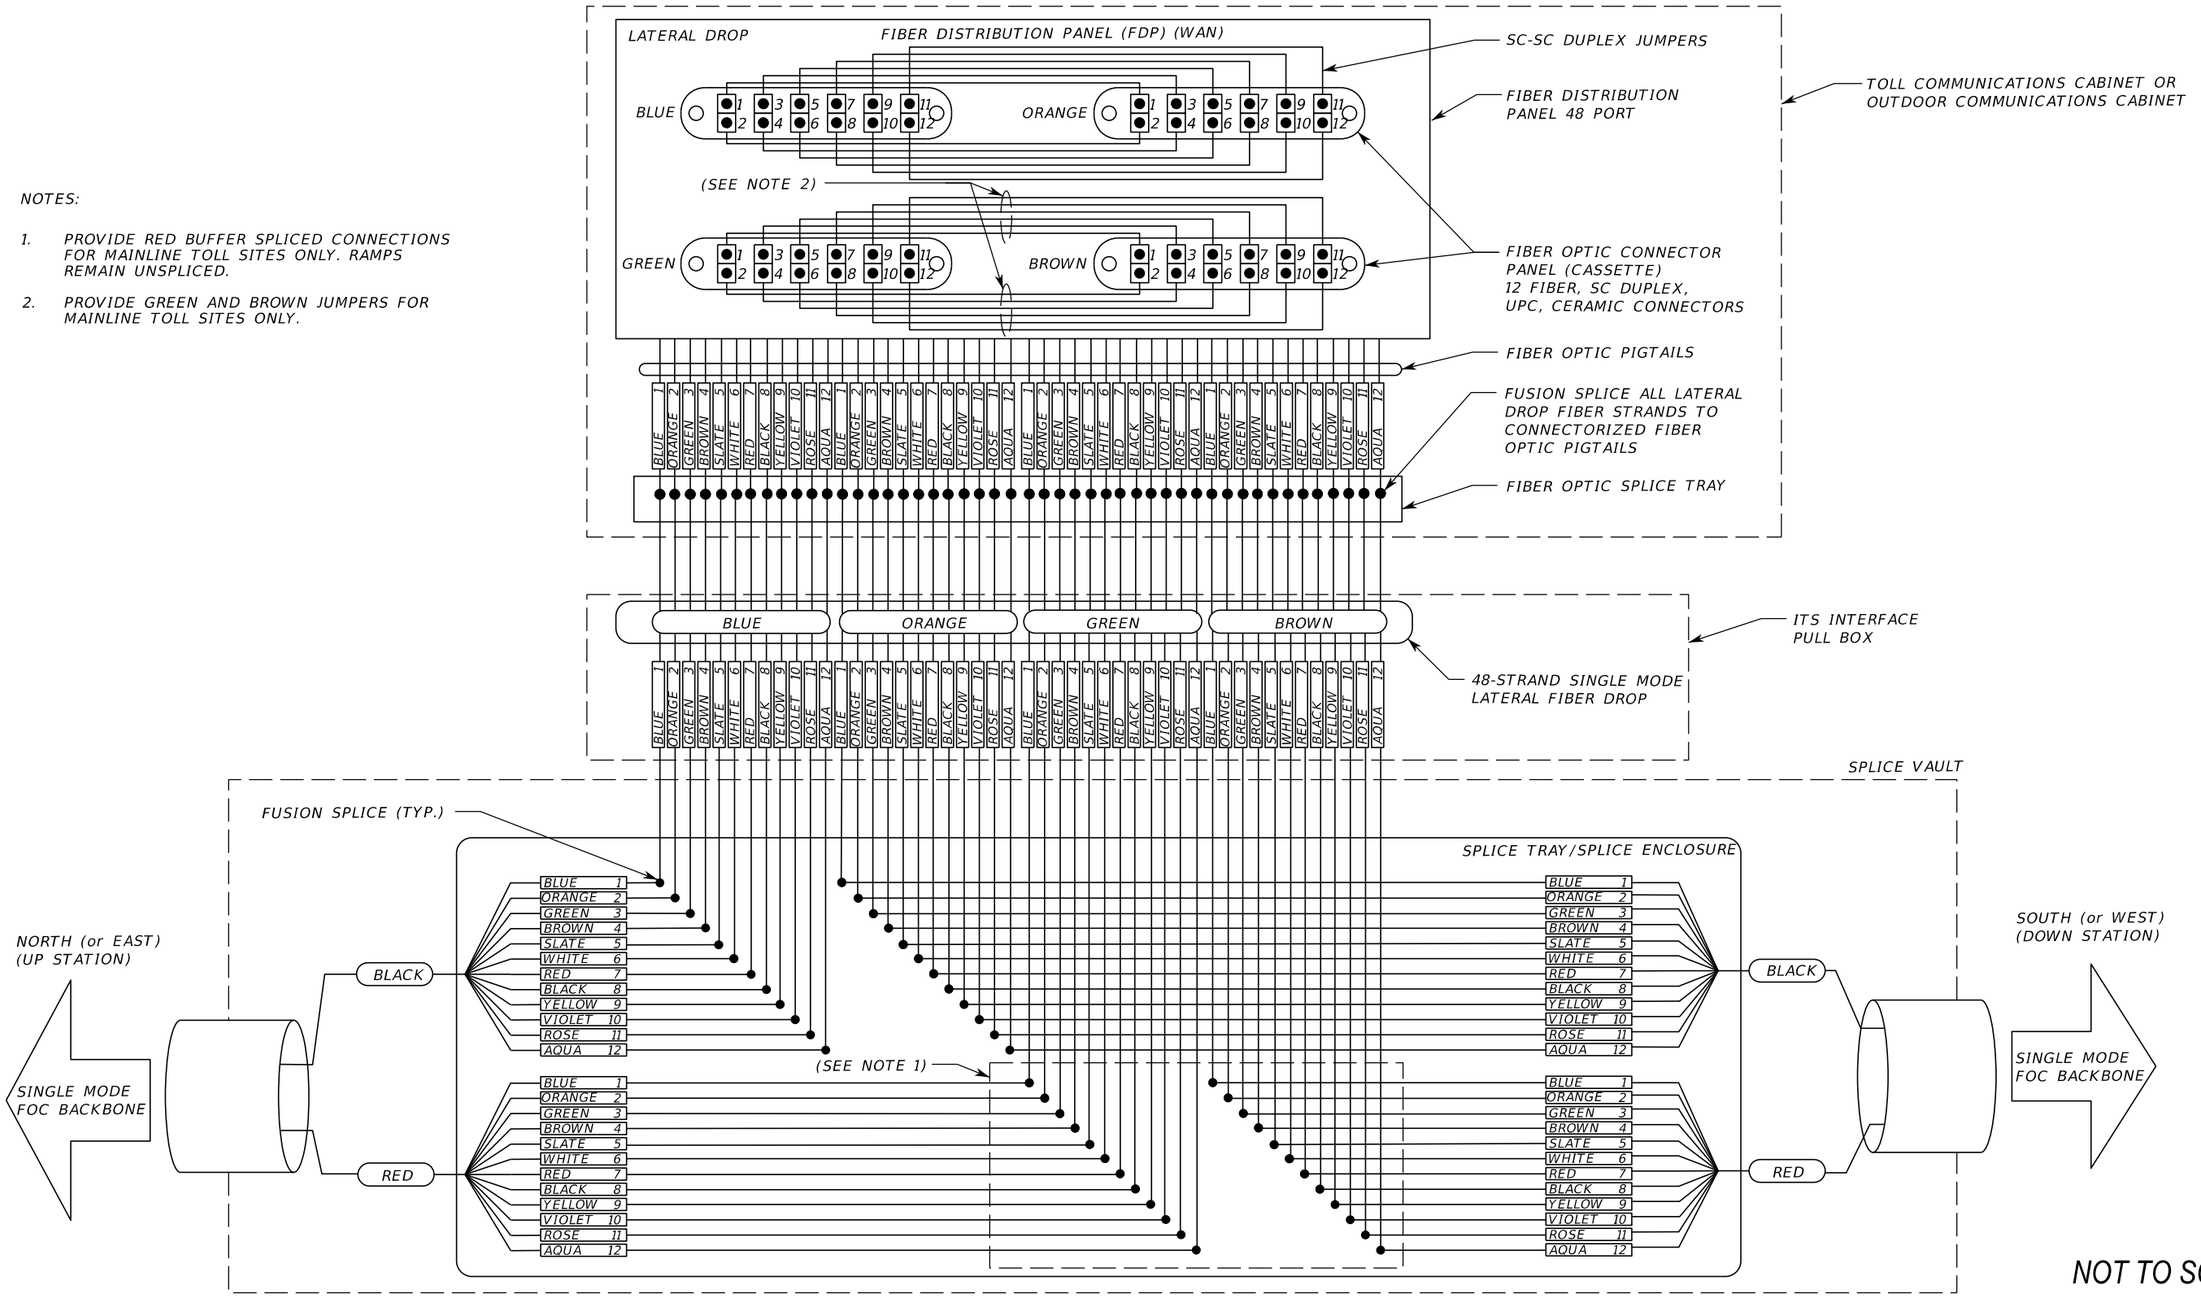


NOT TO SCALE

EXHIBIT 285-4
01/01/2027


LEASED LINE DIGITAL COMMUNICATION INTERFACE

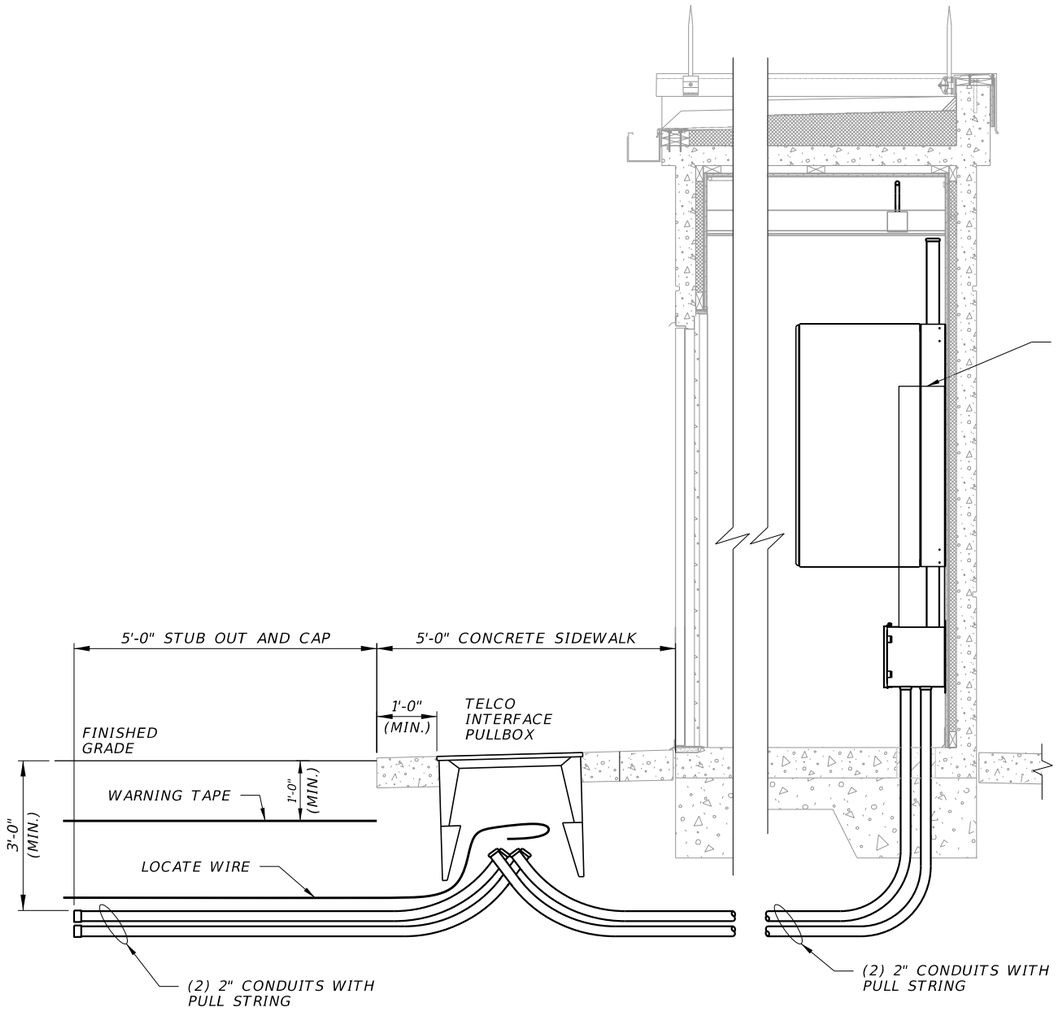

TEB EXTERIOR/INTERIOR - SIDE ELEVATION

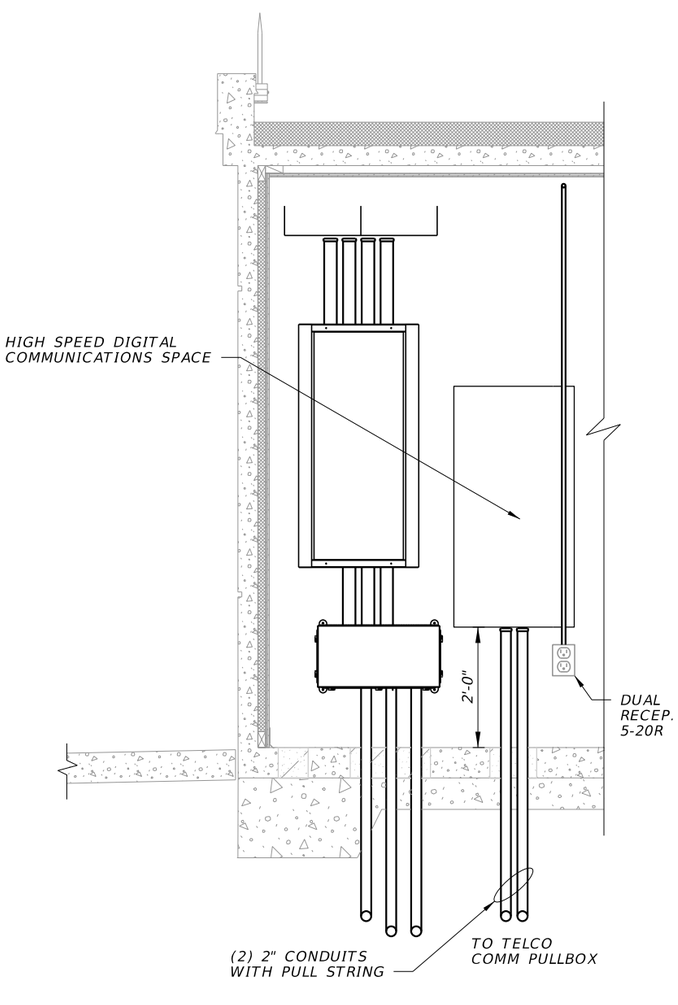

TEB INTERIOR - FRONT ELEVATION

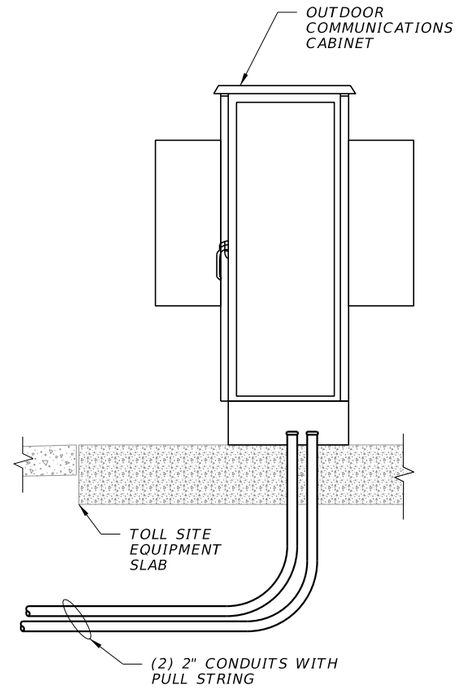

OCC - FRONT ELEVATION

NOT TO SCALE

EXHIBIT 285-5
01/01/2027