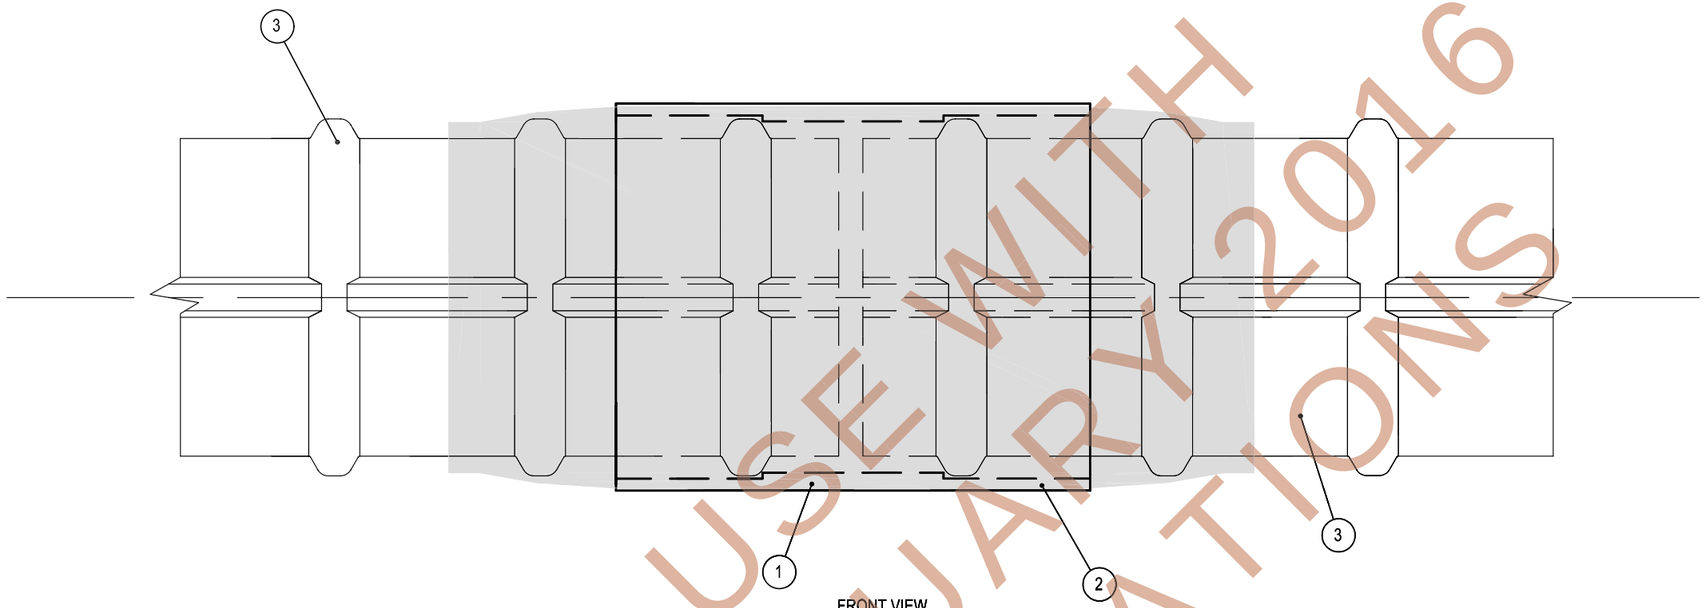


FRONT VIEW

| ITEM | QTY | DESCRIPTION | MATERIAL | DRAWING NUMBER | INVENTORY NUMBER |
|---|---|---|---|---|---|
| 3 | 1 | 100 mm GTI DUCT | ASTM D4101 | (GTI) 220410 | (GTI) 220410 |
| 2 | 1 | HEAT SHRINK SLEEVE (12" LONG) | | | (CANUSA) PLA-115-YE |
| 1 | 1 | GTI 100 mm SLIP-ON COUPLER | HDPE | (GTI) C220415 | (GTI) C220415 |

FOR USE WITH PRE-JANUARY 2016 SPECIFICATIONS ONLY

| REV. | DATE | REVISION | BY | CHK |
|---|---|---|---|---|
| 2 | 5/8/06 | APPROVED FOR CONSTRUCTION | GDH | ZX |
| 1 | 5/11/04 | APPROVED FOR CONSTRUCTION | GDH | ZX |

VSL
7455 NEW RIDGE RD.
HANOVER, MD. 21076
WWW.VSL.NET

DWG. TITLE: ECI 6-19 INTERNAL TENDON W/ GTI 100 mm DUCT TYPICAL GTI DUCT TO DUCT CONNECTION

PROJECT: VSL SYSTEMS DRAWING

Copyright © 2004 VStructural LLC (VSL). All rights reserved. The drawings, specifications and calculations set forth on this sheet may not be reproduced, changed, copied or transmitted in any form or by any means, electronic or mechanical, including, but not limited to, photocopying, digital imaging or film, except as may be expressly permitted in writing by VSL. Any unauthorized use is strictly prohibited, and VSL disclaims any liability therefrom.

SCALE: NONE

VSL JOB NO:

VSL DWG. NO. A176