I-95 CANAL BASIN STORMWATER CONCEPTUAL MASTER PLAN

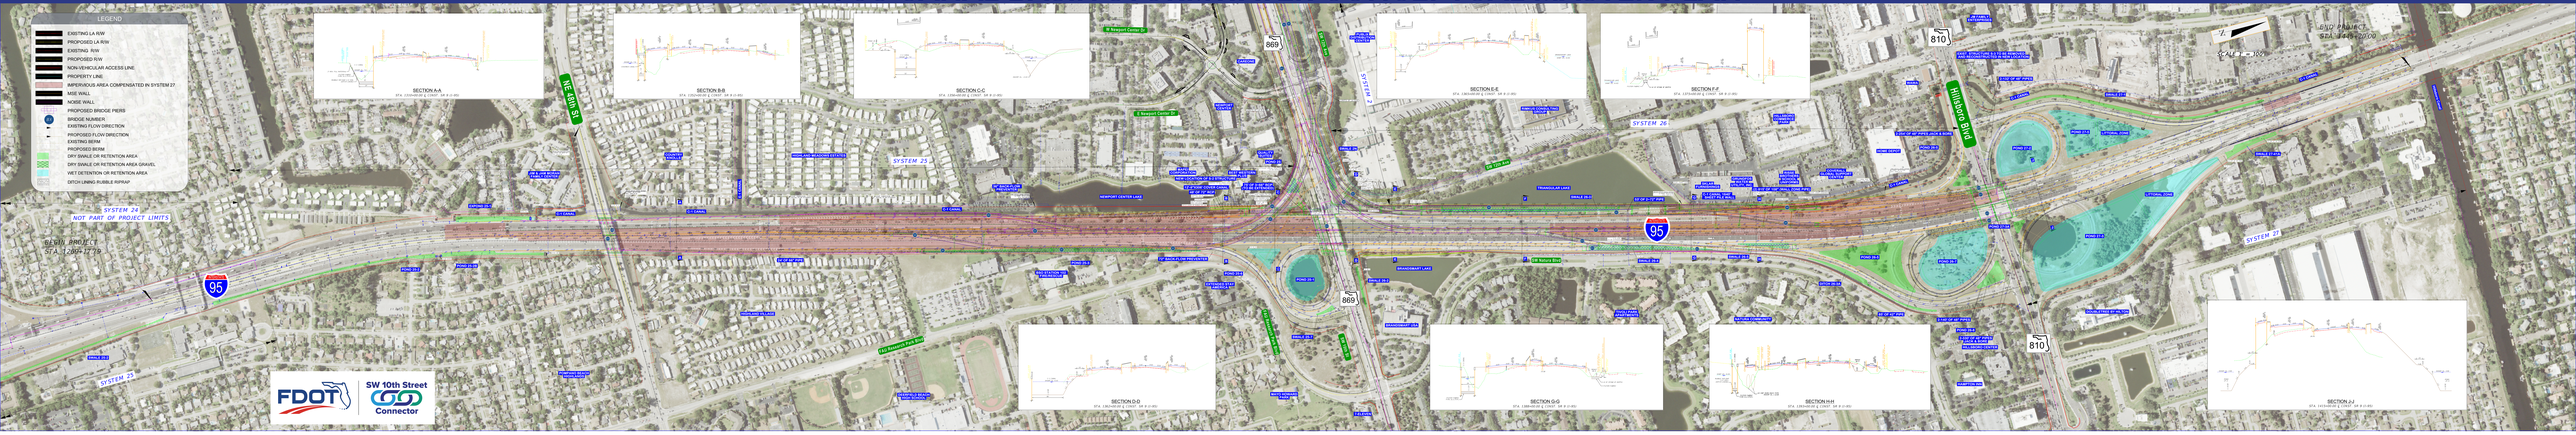
LEGEND
EXISTING LA R/W
PROPOSED LA R/W
EXISTING R/W
PROPOSED R/W
NON-VEHICULAR ACCESS LINE
PROPERTY LINE
IMPERVIOUS AREA COMPENSATED IN SYSTEM 27
NSE WALL
NOISE WALL
PROPOSED BRIDGE PIERS
BRIDGE NUMBER
EXISTING FLOW DIRECTION
PROPOSED FLOW DIRECTION
EXISTING BERM
PROPOSED BERM
DRY SWALE OR RETENTION AREA
DRY SWALE OR RETENTION AREA GRAVEL
WET DETENTION OR RETENTION AREA
DITCH LINING RUBBLE RIPRAP
SECTION A-A
SECTION B-B
SECTION C-C
SECTION D-D
SECTION E-E
SECTION F-F
SECTION G-G
SECTION H-H
SECTION J-J
SYSTEM 24
NOT PART OF PROJECT LIMITS
SYSTEM 25
SYSTEM 26
SYSTEM 27
SW 10th Street Connector
FDOT
I-95
869
810
