SW 10TH ST UTILITY CONCEPTUAL MASTER PLAN – TRENCHLESS PLAN/PROFILE

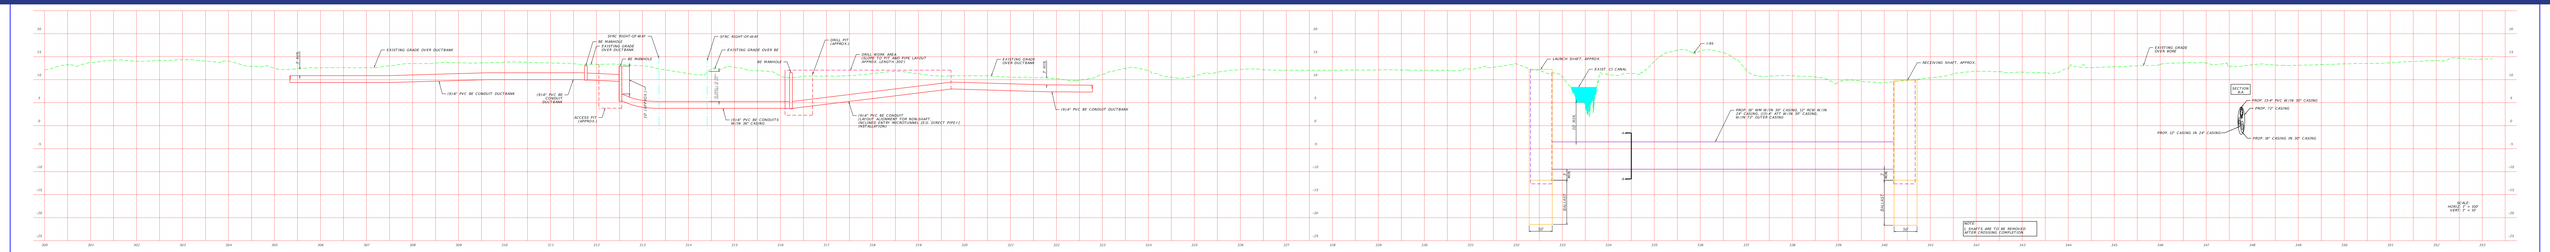

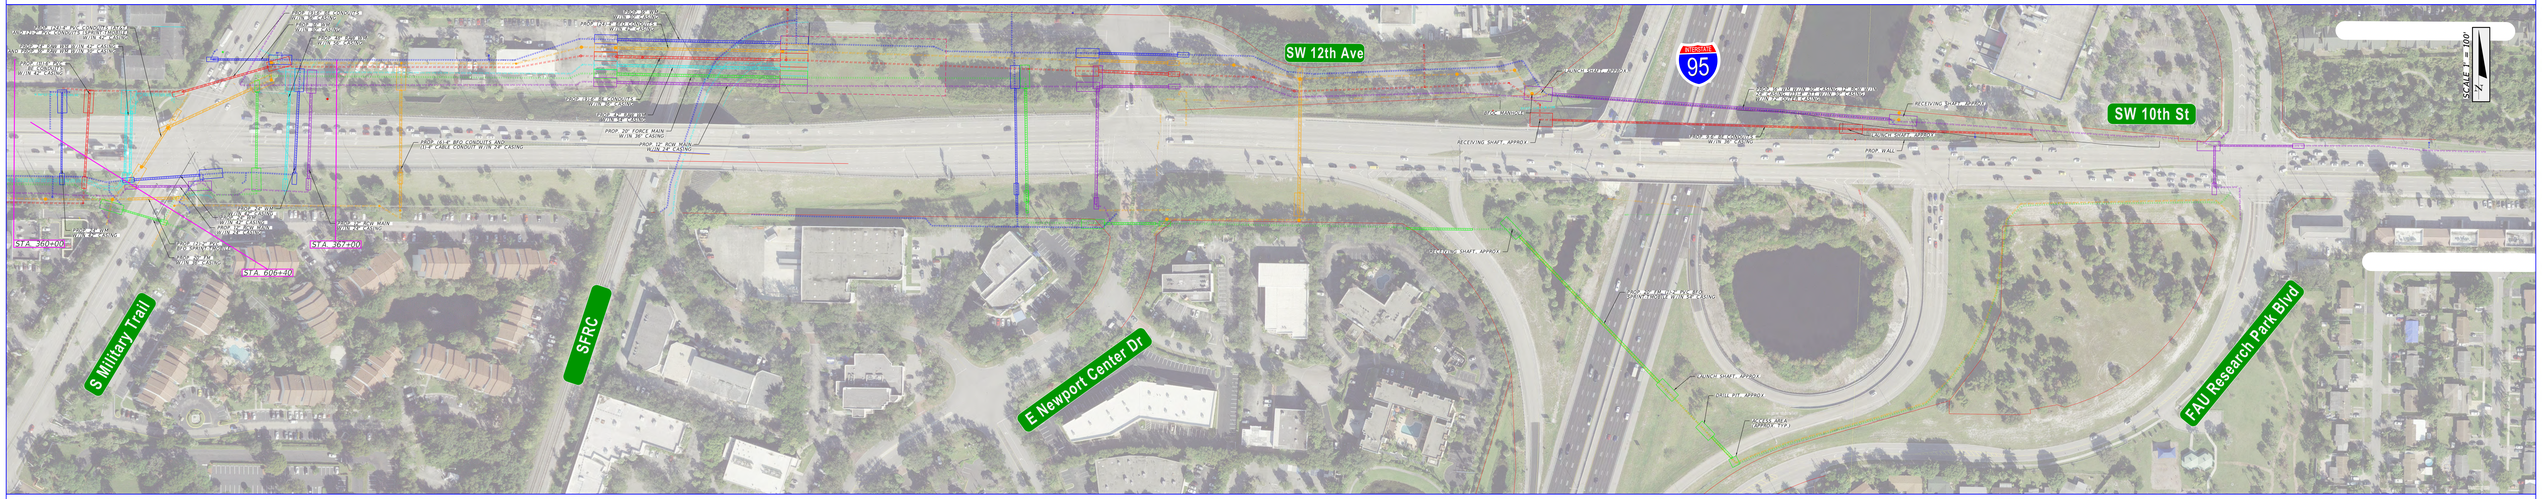

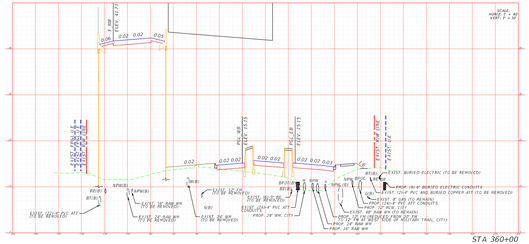

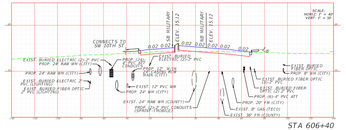

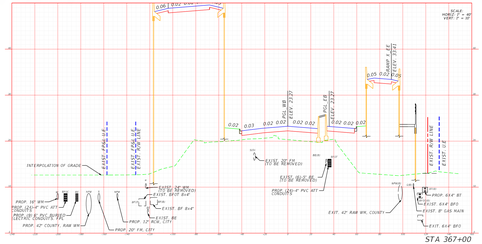

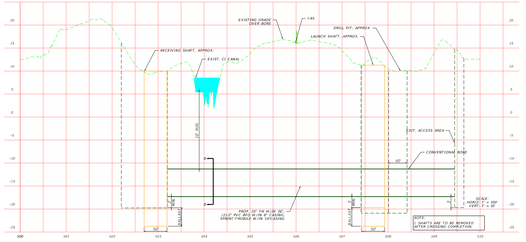

FDOT | SW 10th Street Connector