SW 10th Street PD&E Study - With Powerline Road Ramps

State Road 869 / SW 10' Street Connector PD&E Study
from Florida's Turnpike / Sawgrass Expressway to I-95
Broward County, Florida

FDOT

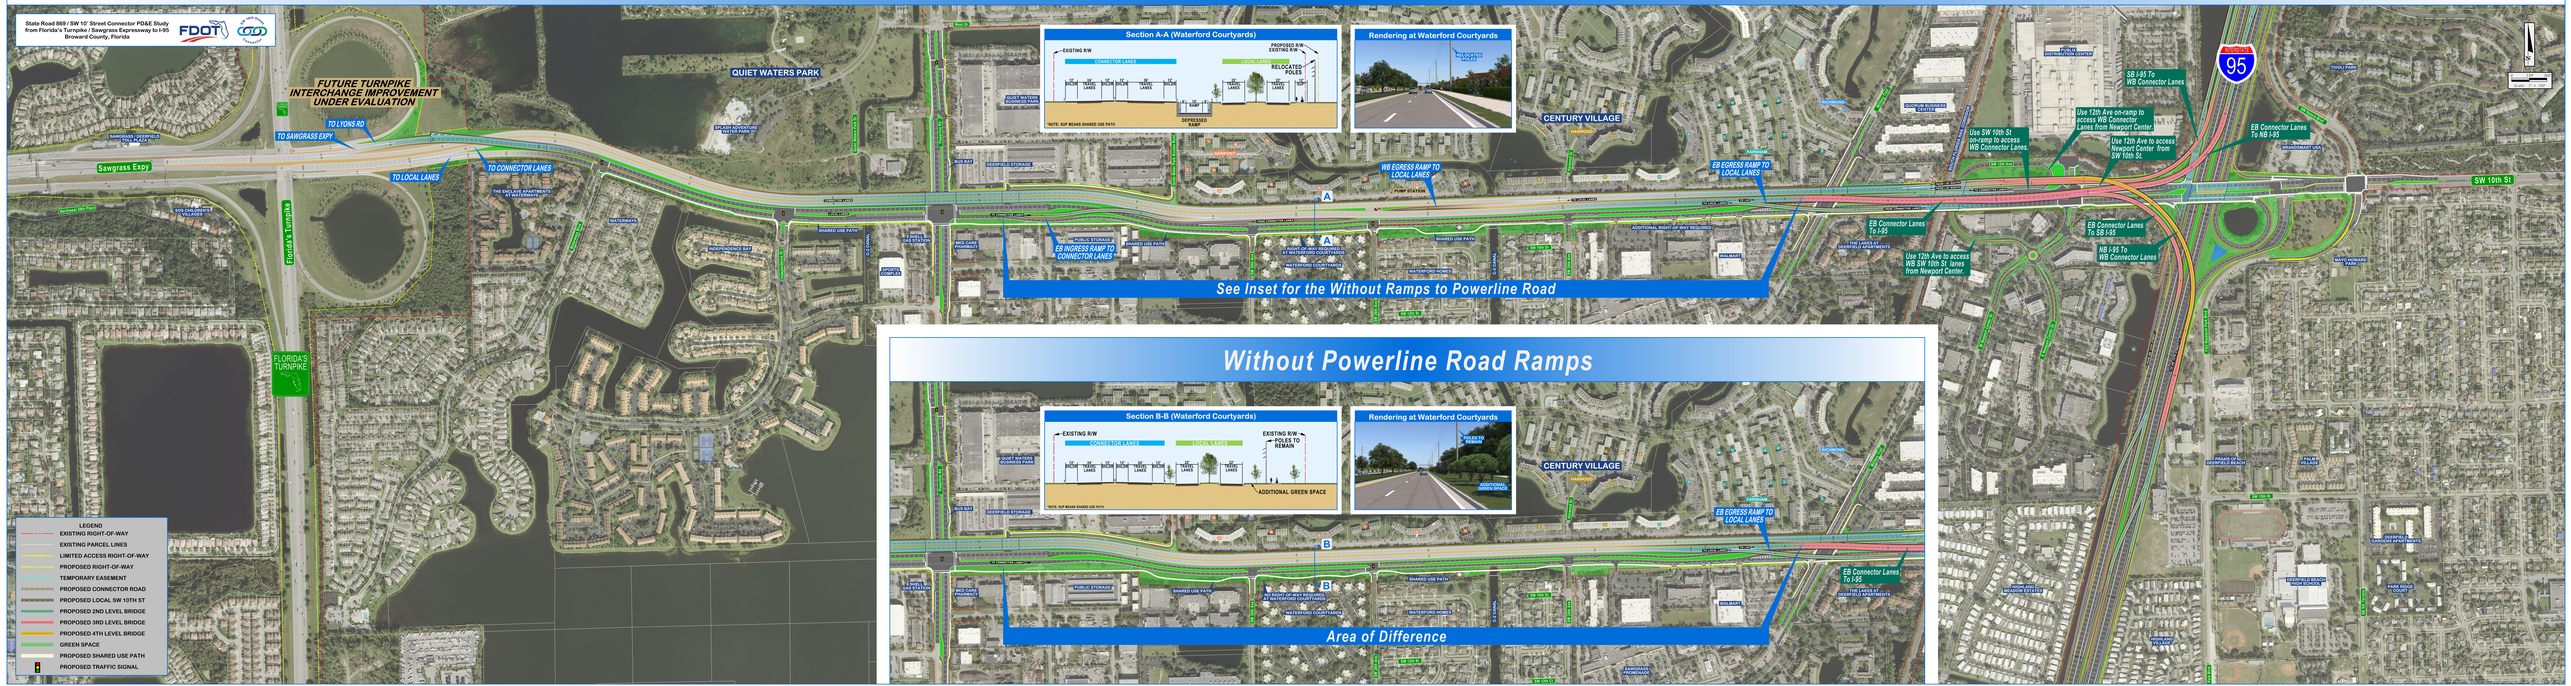

Without Powerline Road Ramps